



ELEVATION A

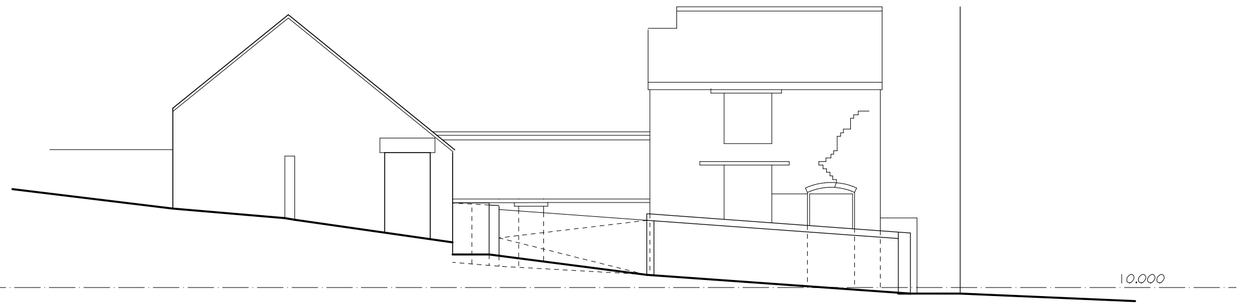


ELEVATION B

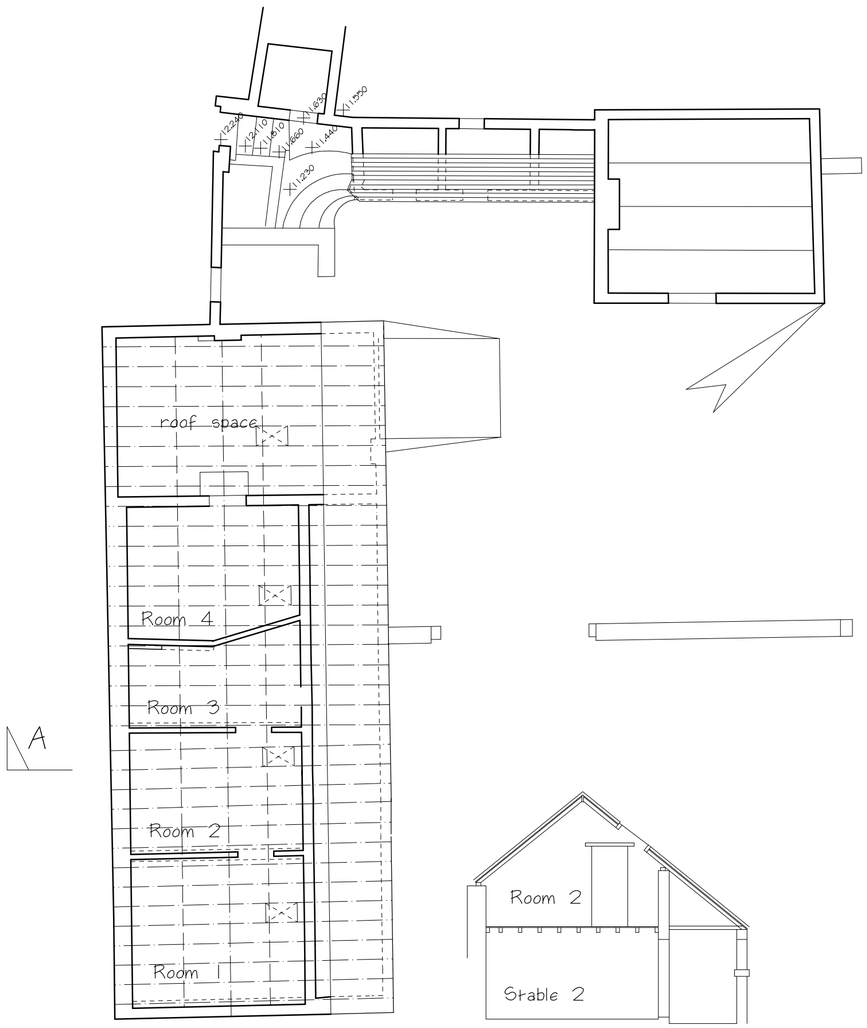

FIRST FLOOR PLAN

SECTION A-A

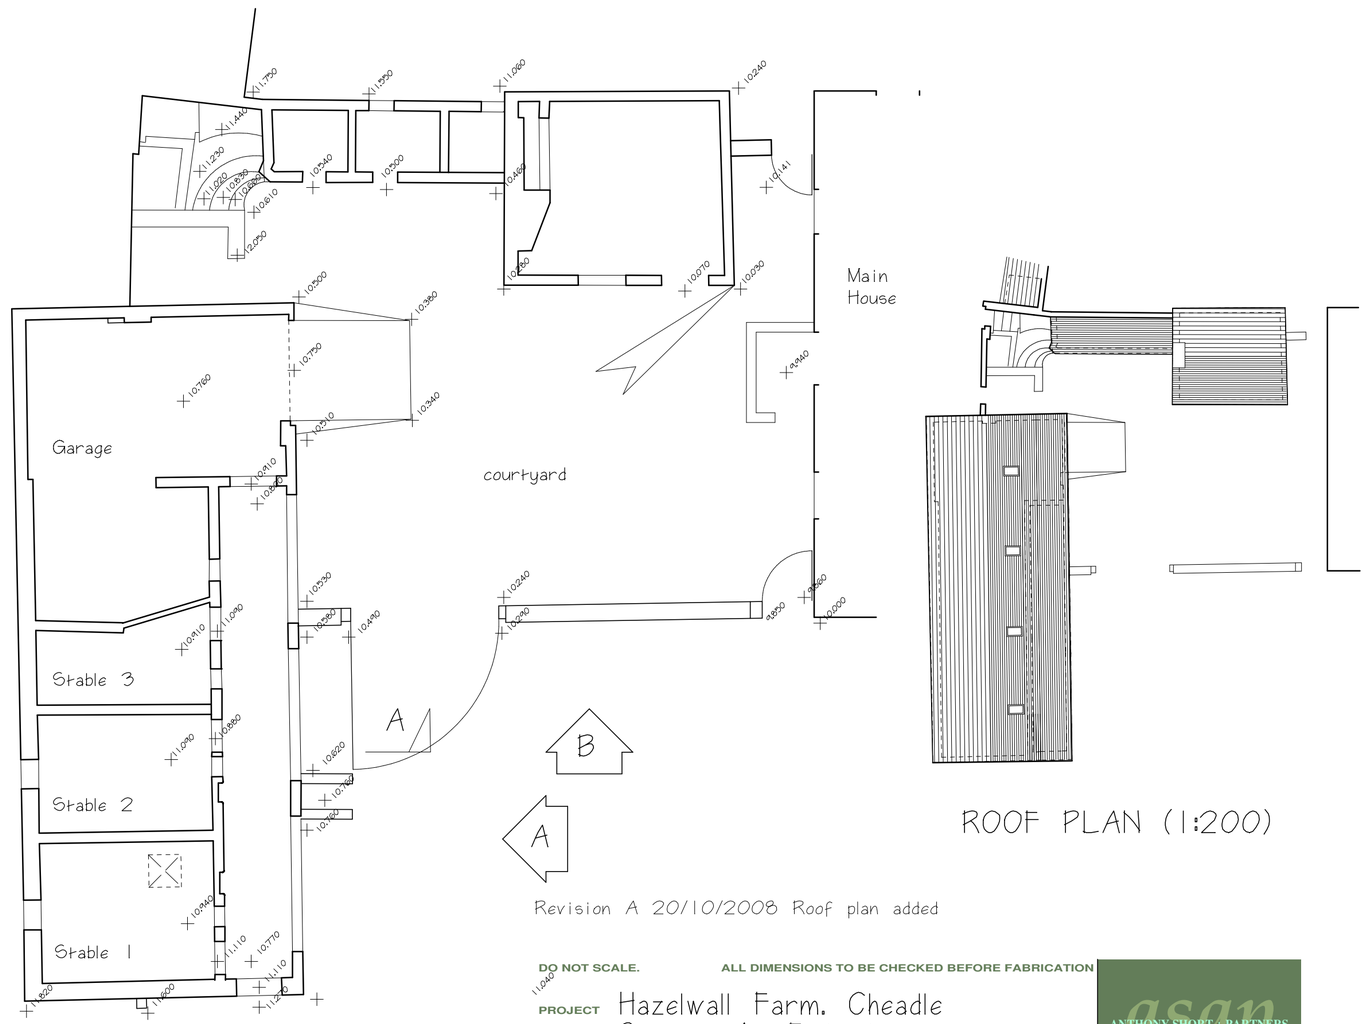

GROUND FLOOR PLAN

ROOF PLAN (1:200)

Revision A 20/10/2008 Roof plan added

DO NOT SCALE. ALL DIMENSIONS TO BE CHECKED BEFORE FABRICATION

PROJECT Hazelwall Farm. Cheadle

DRAWING Survey As Existing

SCALE 1:100 NAME jcs DATE Dec 2006

ANTHONY SHORT + PARTNERS ARCHITECTS
34 Church Street, Ashbourne, Derbyshire, DE6 1AE
T 01335 340890 F 01335 300624 E info@asap-architects.com
W www.asap-architects.com

DRAWING NUMBER/REVISION

Q87/10A

© COPYRIGHT