EXISTING ELEVATIONS

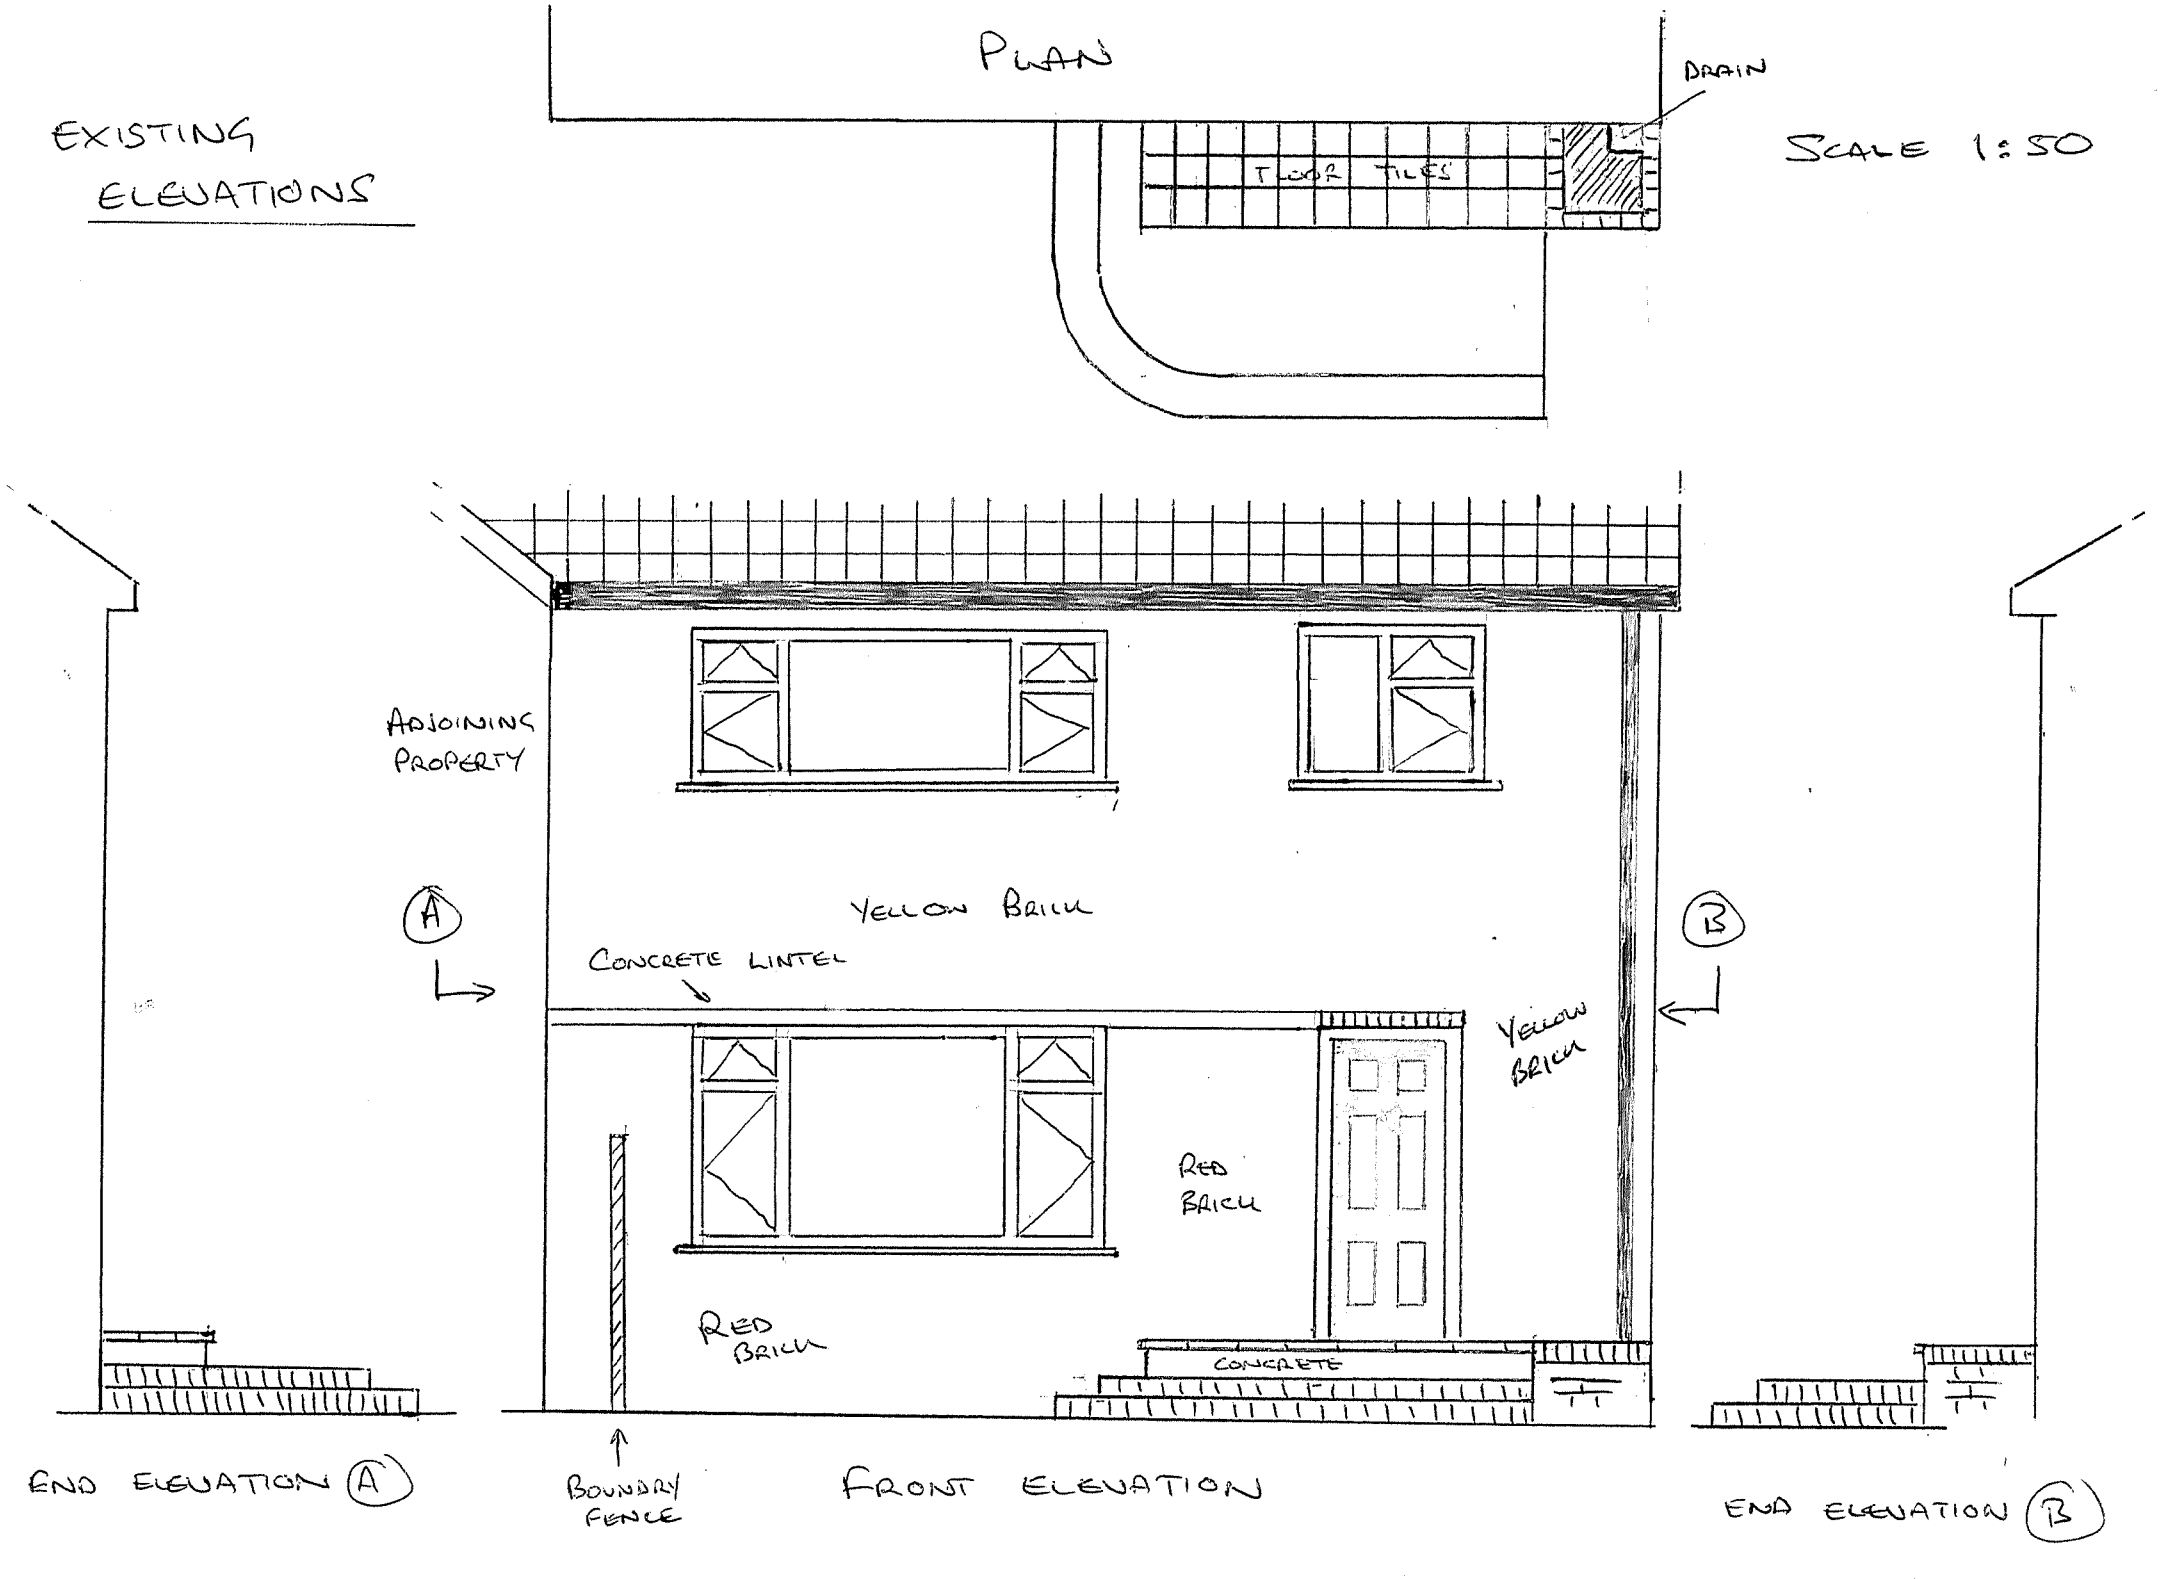

PROPOSED ELEVATIONS

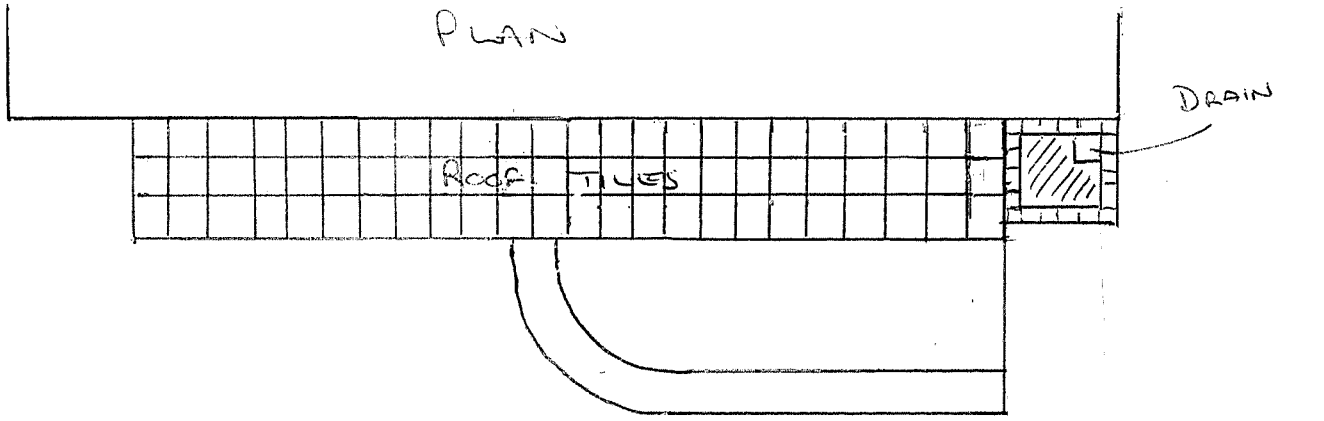

SCALE 1:50

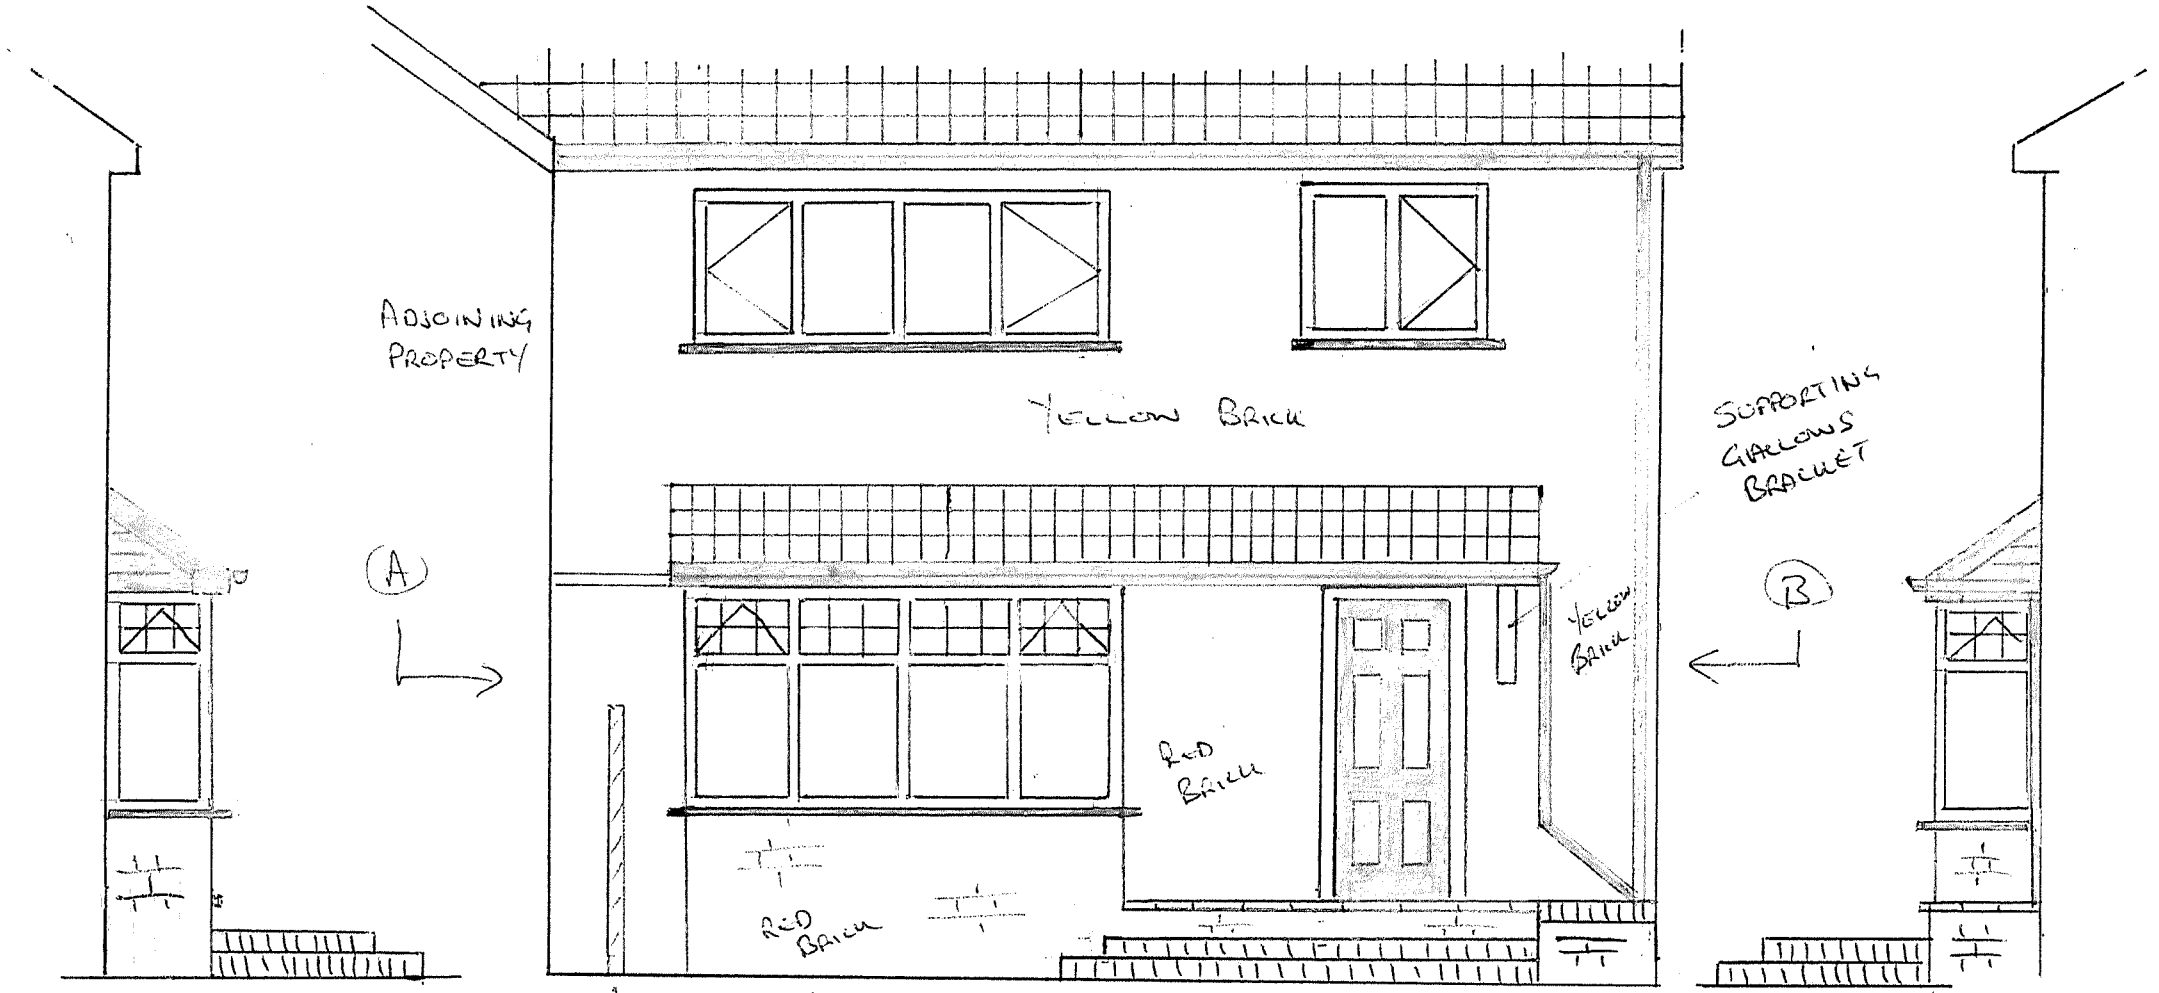

END ELEVATION (A)

FRONT ELEVATION

END ELEVATION (B)

SCALE 1:20

EXISTING FLOOR LEVELS

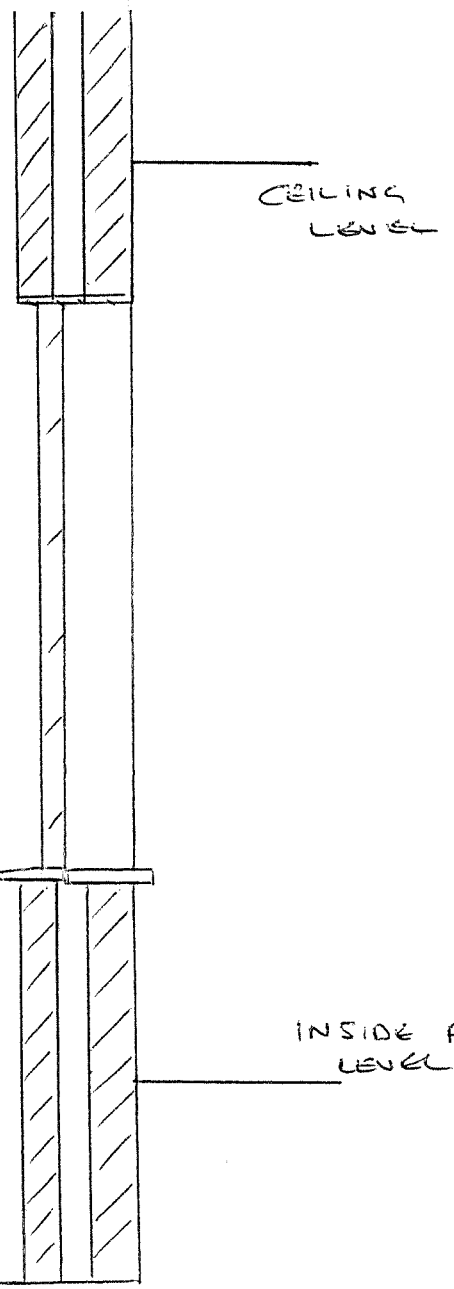

PROPOSED FLOOR LEVELS

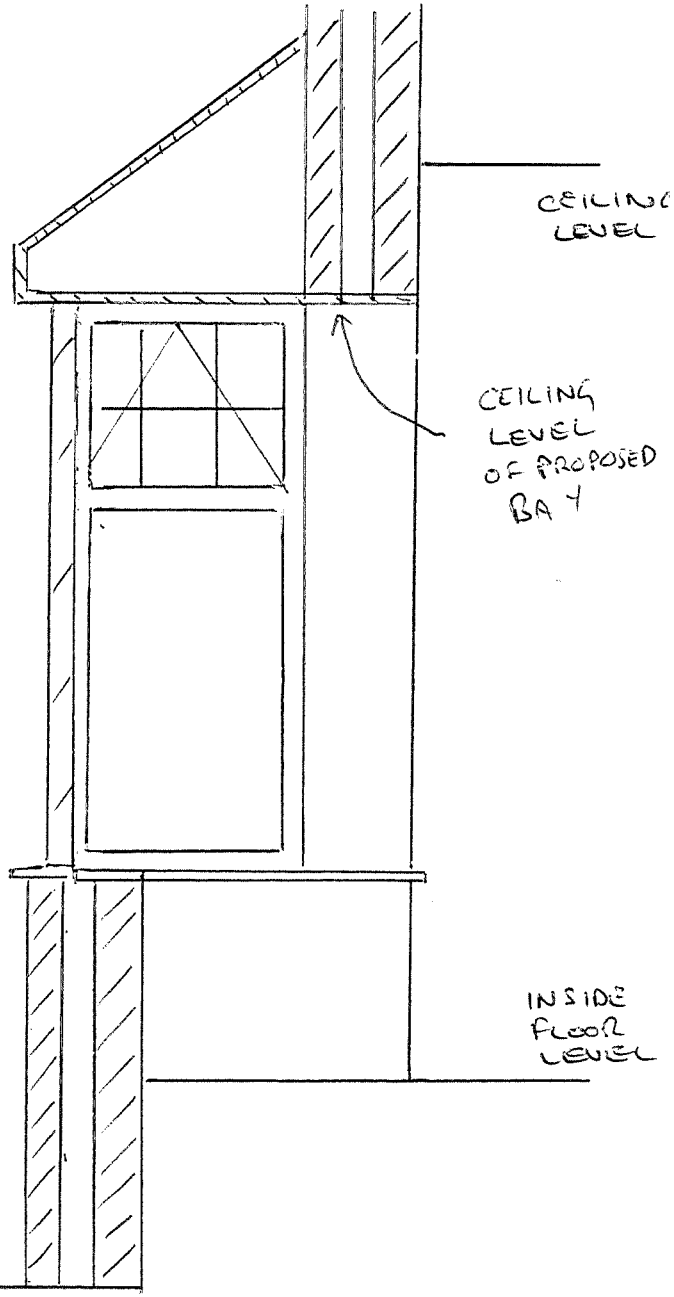

EXISTING FLOOR PLAN

SCALE 1:50

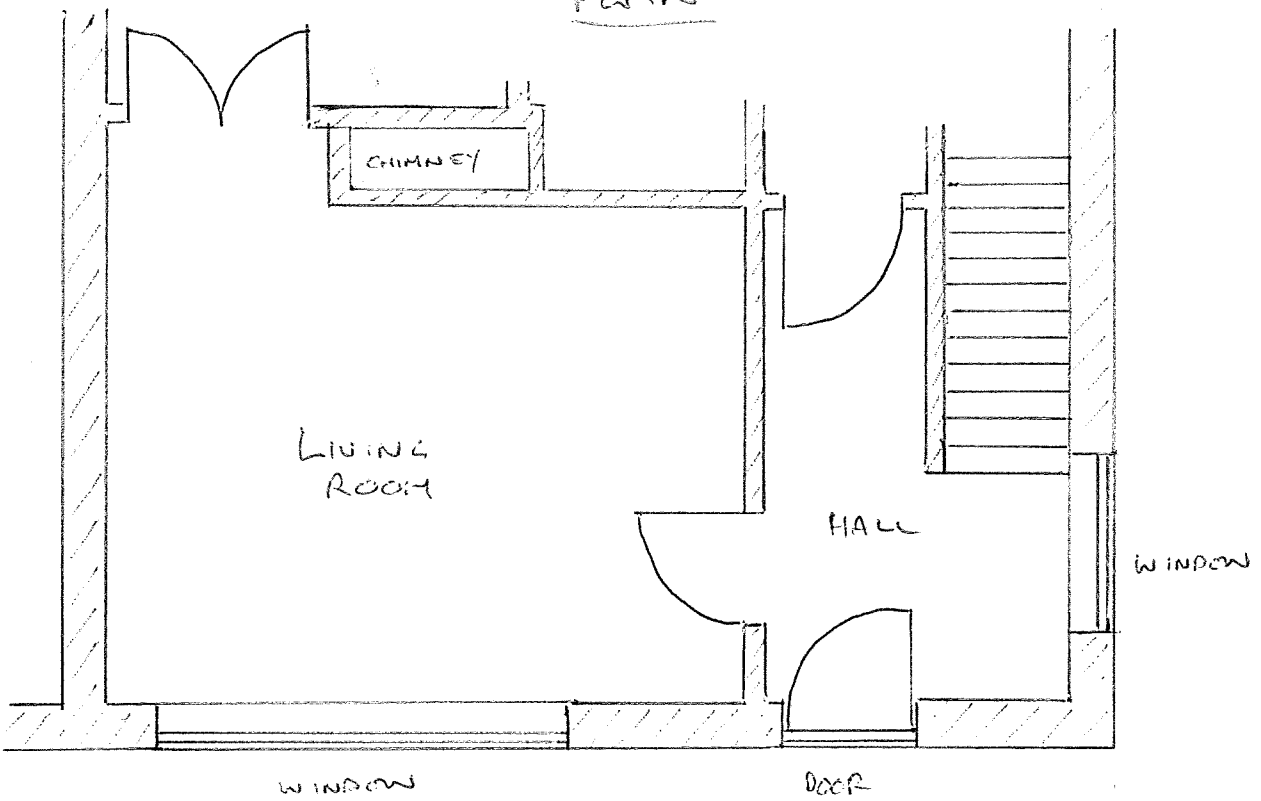

PROPOSED FLOOR PLAN

SCALE 1:50

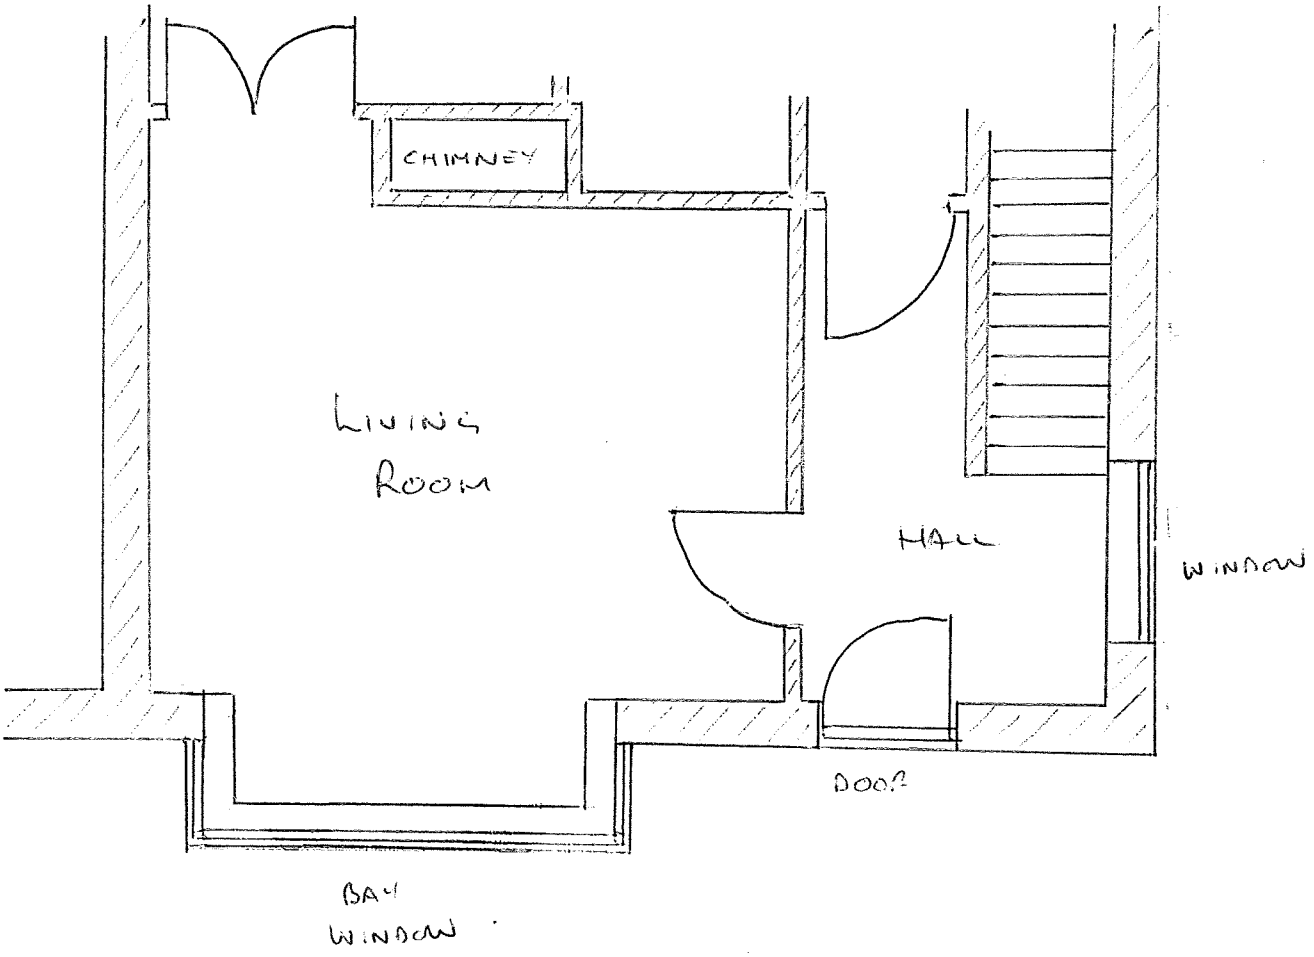

ROOF PLAN

SCALE - 1:75

