
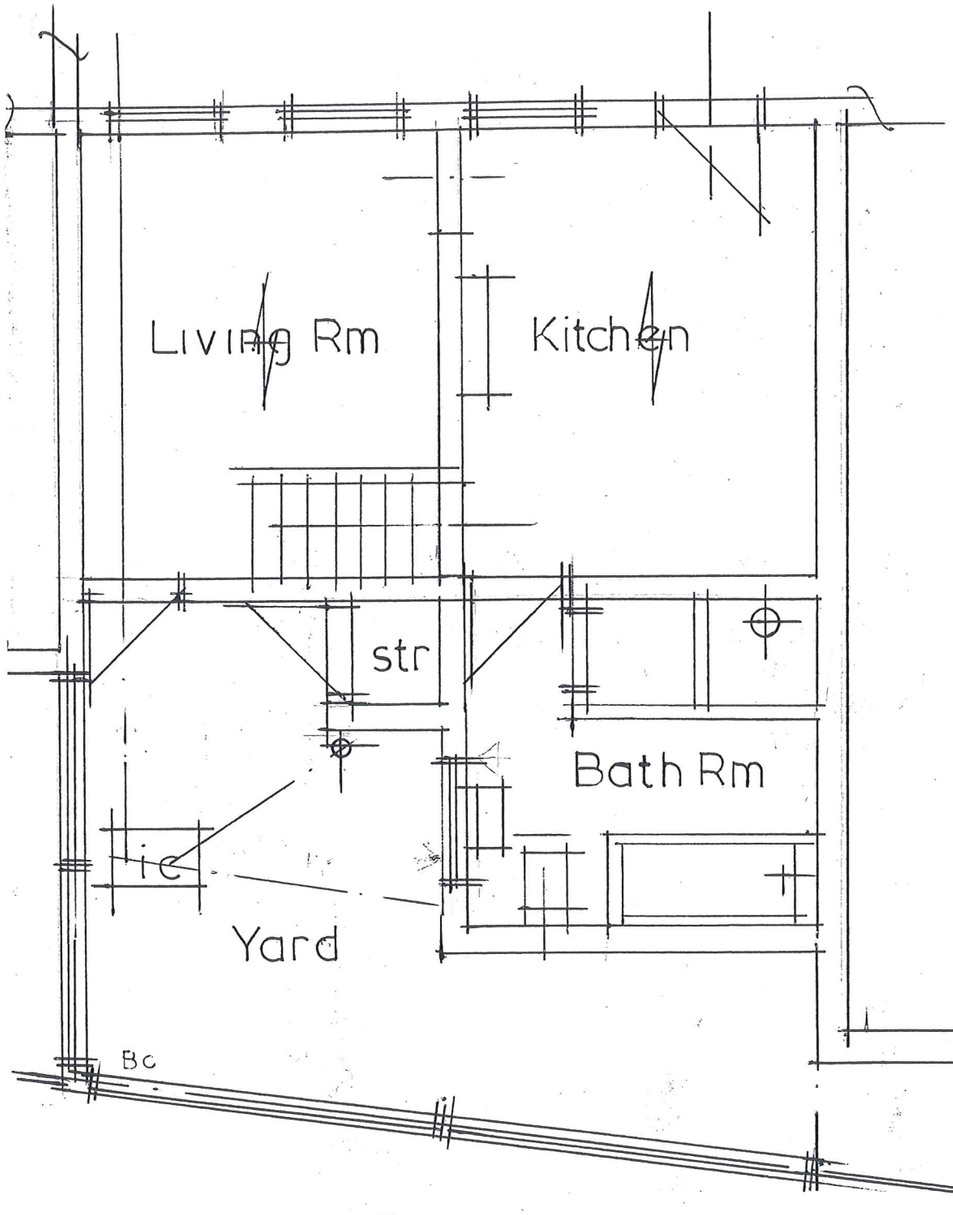


Ground Floor Plan SCALE 1/50


10/00067 - FUL - 3 FEB 2010 - SM

EXISTING CONDITIONS

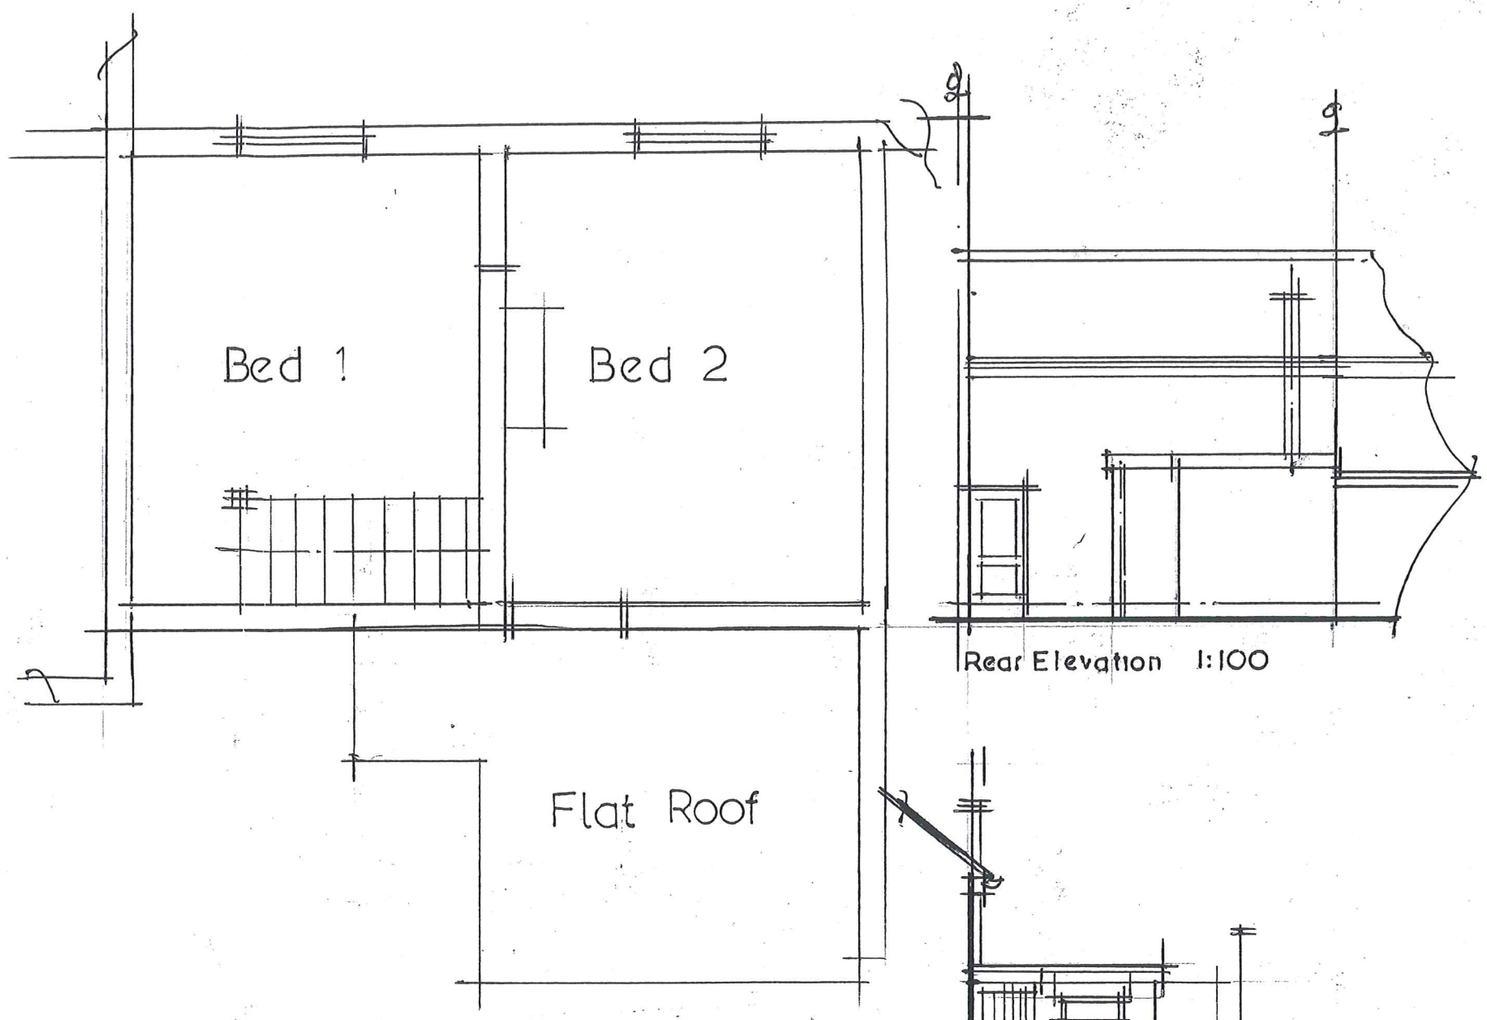

Rear Elevation 1:100

Side Elevation 1:100

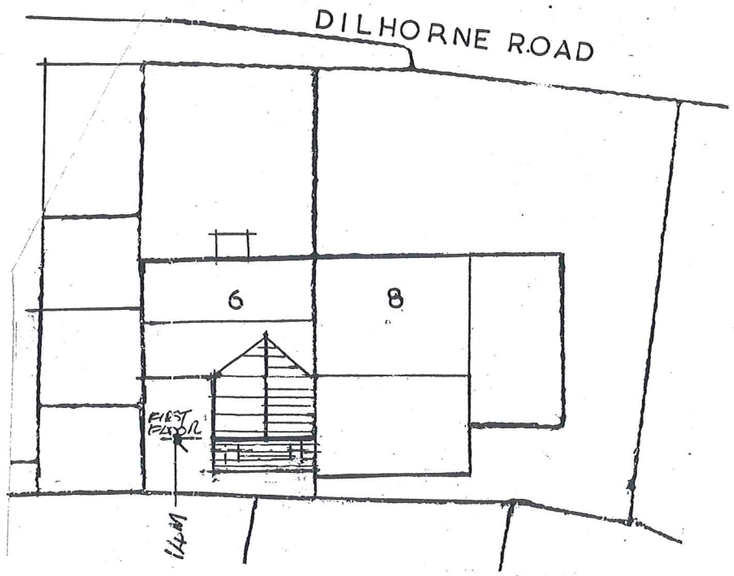

Site Plan as Proposed 1/200

LINE OF NEAREST PRINCIPAL WINDOW

Architectural & Interior Designer

John David Payne

B.A. (Hons) M.C.A.D. D.A.

Telephone : 0782 394484

Plans for: Industrial & Domestic Buildings.
Interiors, Extensions & Alterations.
Local Authority & grant applications undertaken.
10 Dilhorne Road, Forsbrook, Stoke-on-Trent, ST11 9DJ.

Customer	MR J PEPPER
Description	PROPOSED REPLACEMENT OF EXTENSION TO REAR OF N°6 DILHORNE RD FORSBROOK ST11 9DJ
Drawn By	Date 09
SHEET no:	1