


Section A/A 1:50

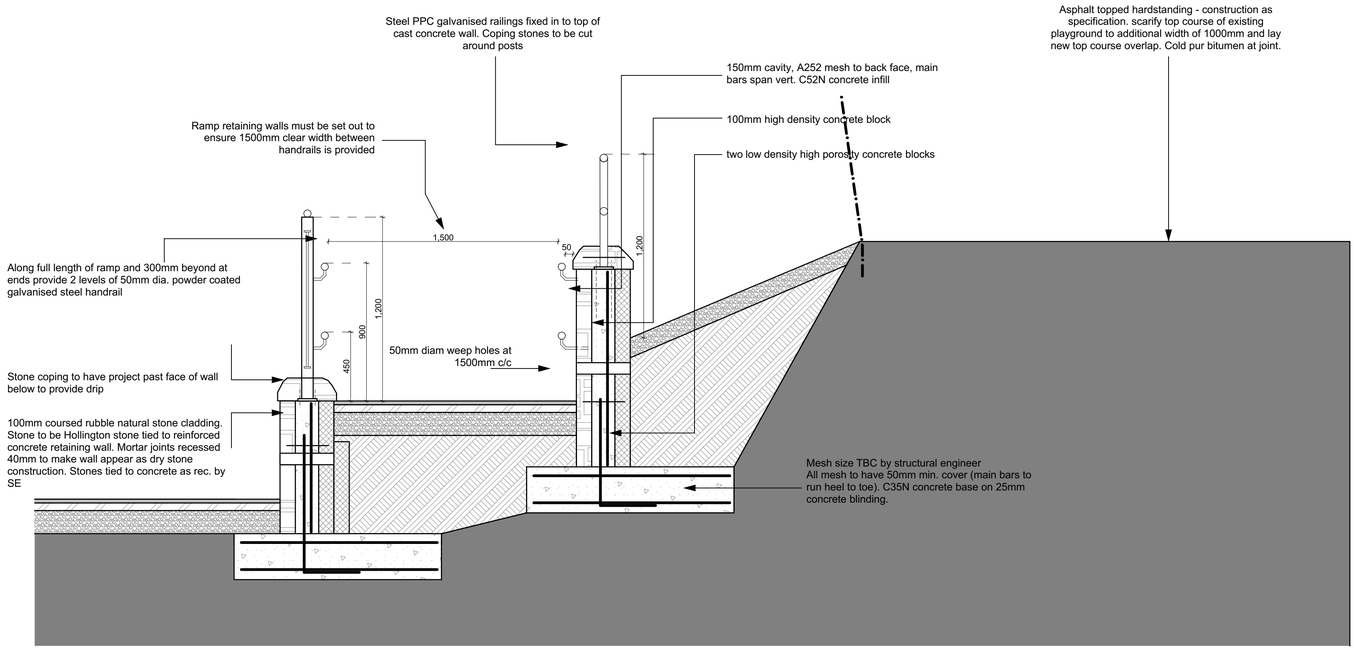

Section B/B 1:20

NOTE
Construction of retaining wall to be advised by structural engineer.
Wall must be faced with natural stone [planners have requested dry stone wall]
.

Rev ID	Date	Comment
A	03/05/2016	Details added and amended
B	06/05/2016	Style of railings amended

wood | goldstraw | yorath
ARCHITECTS QUANTITY SURVEYORS CDM CO-ORDINATORS
Churchill House, Regent Road, Stoke on Trent, ST1 3RH.
Tel: 01782 208000 Fax: 01782 208712 E-mail: info@woodgoldstraw.co.uk
www.woodgoldstraw.co.uk

Client.
Faber RC Primary School, Cotton

Project.
New Classroom & Dining Room

Scale: 1:50, 1:20
Issue Date: 06/05/2016
Sheet Size: A1
Drawn:

Title.
Retaining Wall Details

Drawing Number: 3142-10-35B
/ (Revision):
Revison ID: B

CAD file path:
X:\1 A CAPPER'S TEAM\1 RC SCHOOL\COTTON - FABER RCS\3142-10 FOUNDATION UNIT\3142-10 Tender 2.pln

Copyright. Wood Goldstraw Yorath LLP.
Contractors are to check all dimensions on site and refer any discrepancies to the Architects immediately. Do not scale from this drawing.