
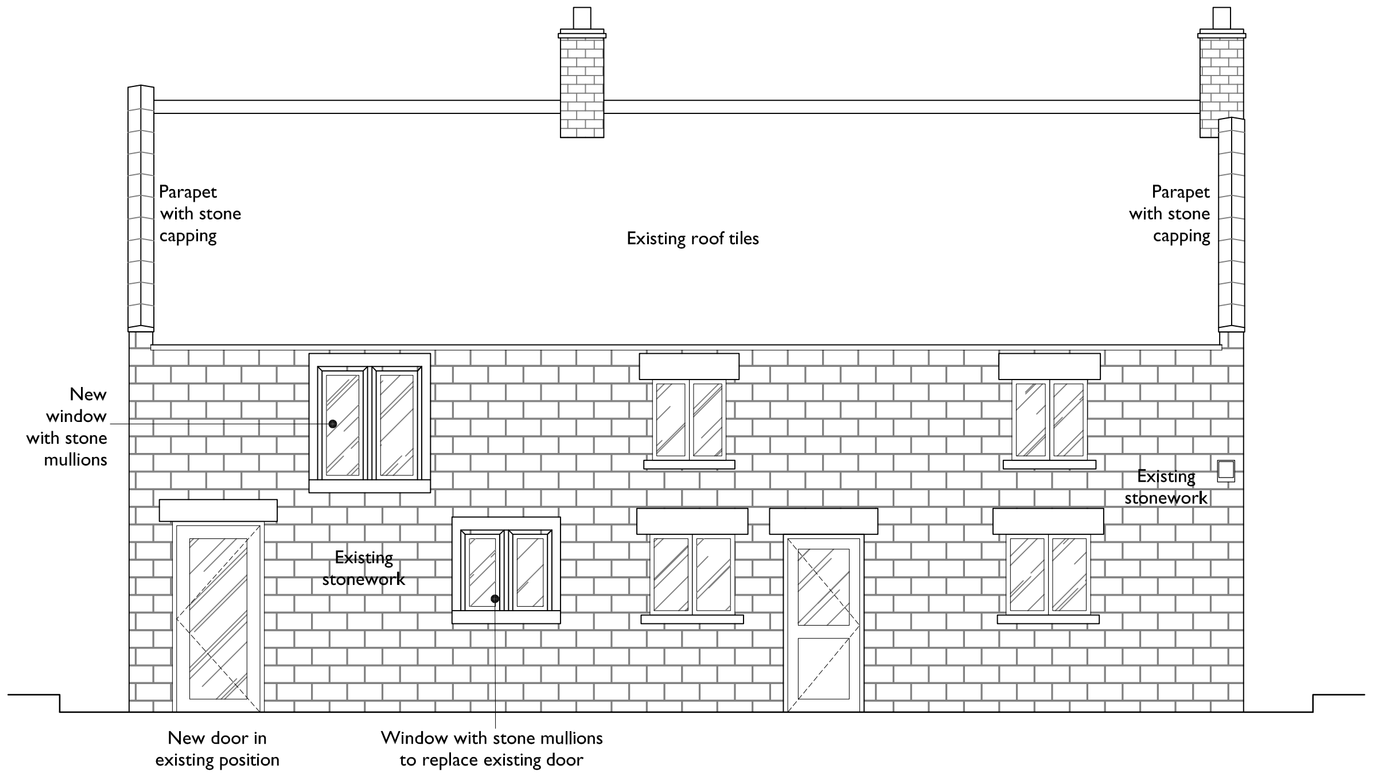



ELEVATION 'A' AS PROPOSED

NB. New RWP's & SWP's to link into existing drainage

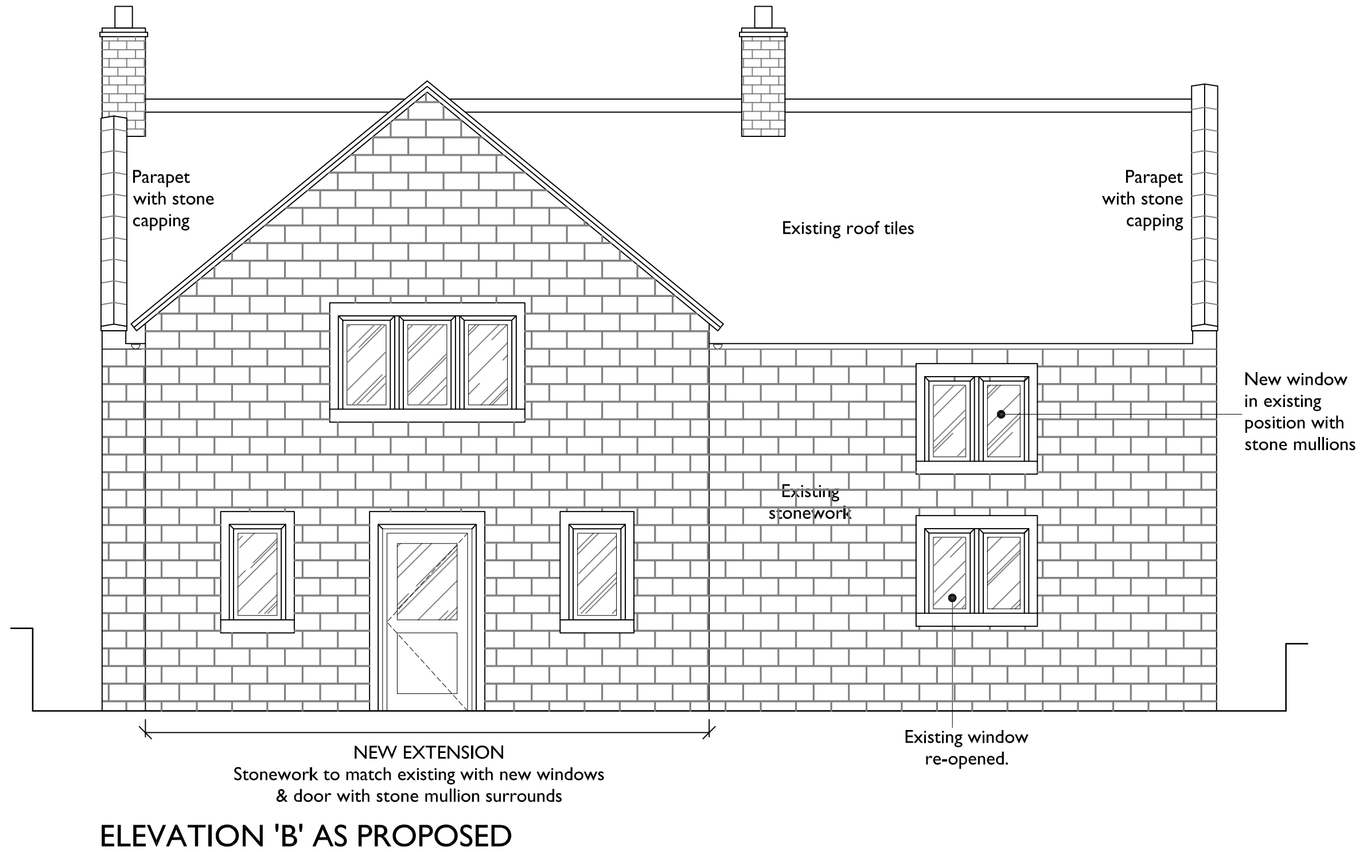


ELEVATION 'B' AS PROPOSED

NB. New RWP's & SWP's to link into existing drainage

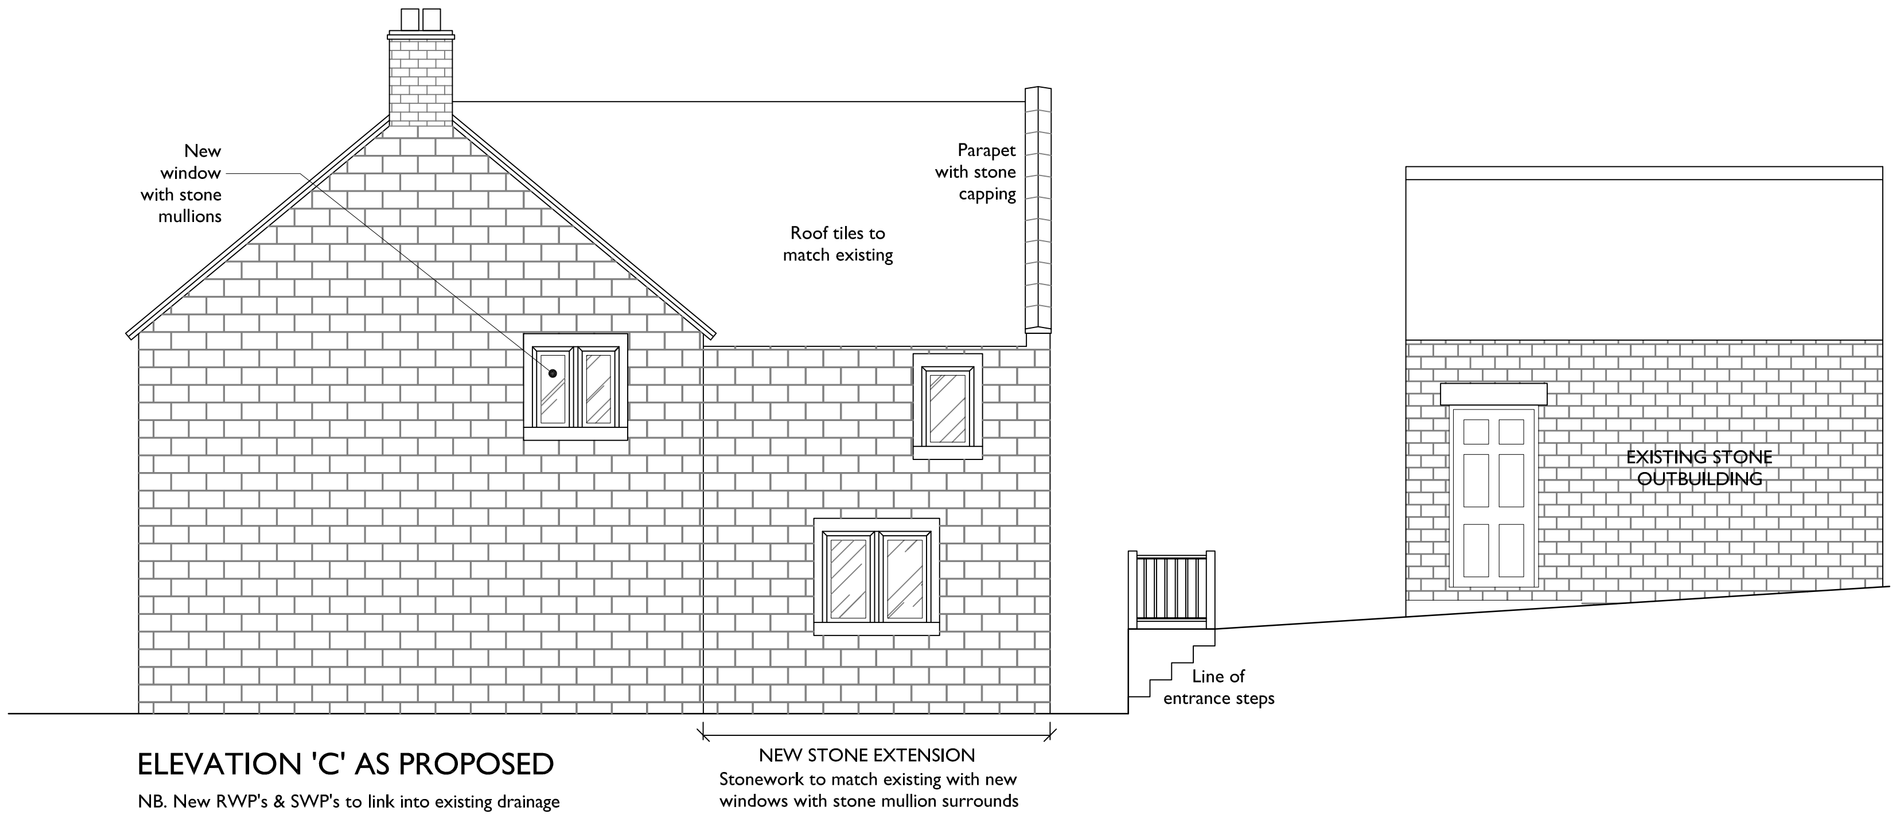

ELEVATION 'C' AS PROPOSED

NB. New RWP's & SWP's to link into existing drainage

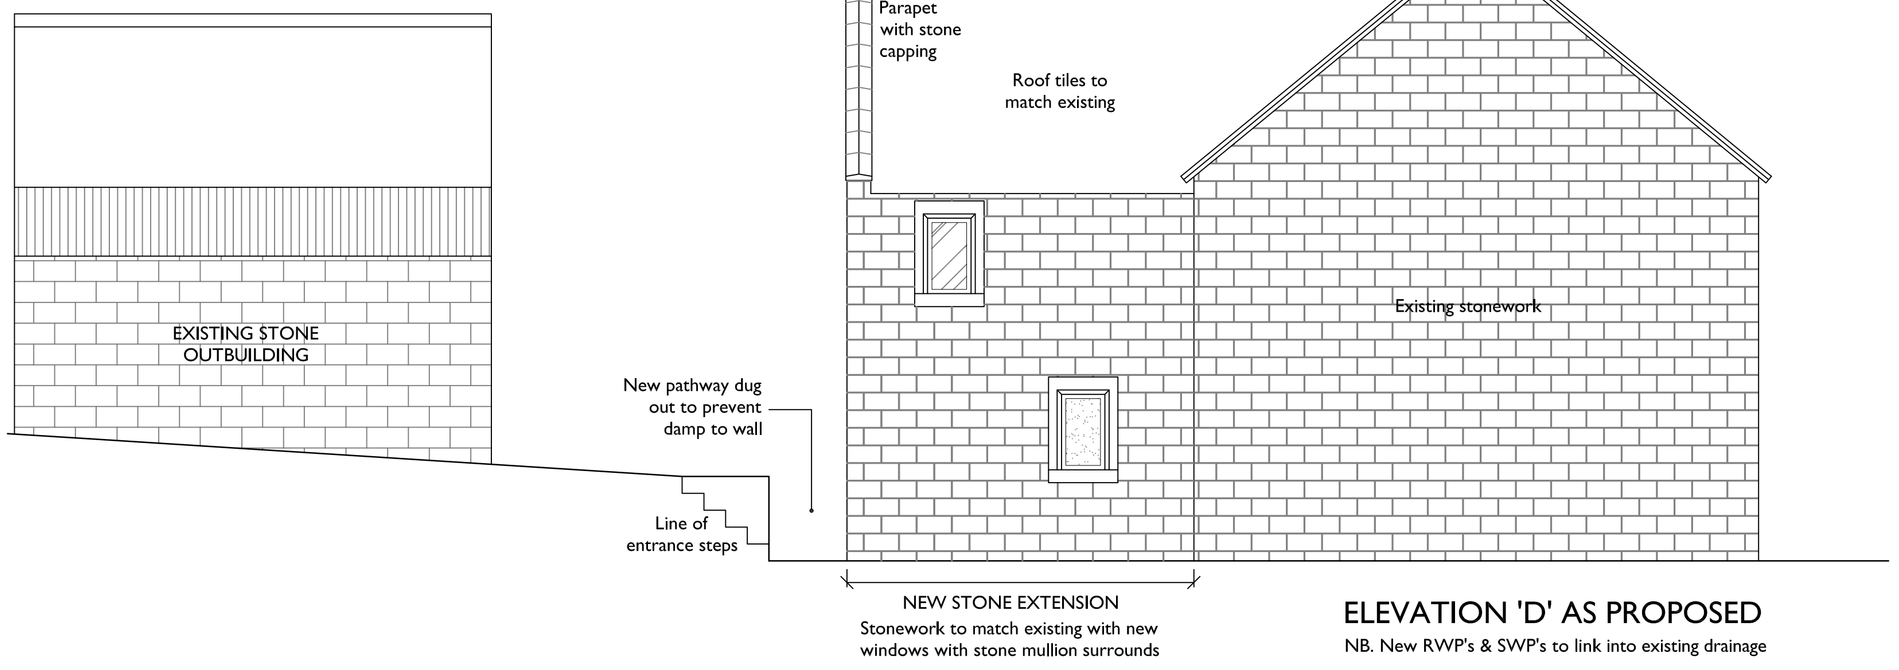

ELEVATION 'D' AS PROPOSED

NB. New RWP's & SWP's to link into existing drainage



ELEVATION 'E' AS PROPOSED

Rev	Description	By	Date
A	Door to proposed Lounge re-introduced	LJB	18.01.10

SLATE HOUSE FARM, ONECOTE, LEEK,
STAFFORDSHIRE, ST13 7SF
ELEVATIONS AS PROPOSED

DRAWN	LJB	DATE	Nov 2009	DRAWING NO.
SCALE	1:50 @ A1 1:100 @ A3	REV.	A	0902-03

Copyright in this drawing remains with the designer. Do not scale from this drawing. Work to figured dimensions. Check all dimensions on site. In case of any discrepancy, refer query to the designer.