

THIS DRAWING IS TO BE READ IN CONJUNCTION WITH ACCOMPANYING SPECIFICATION NOTES

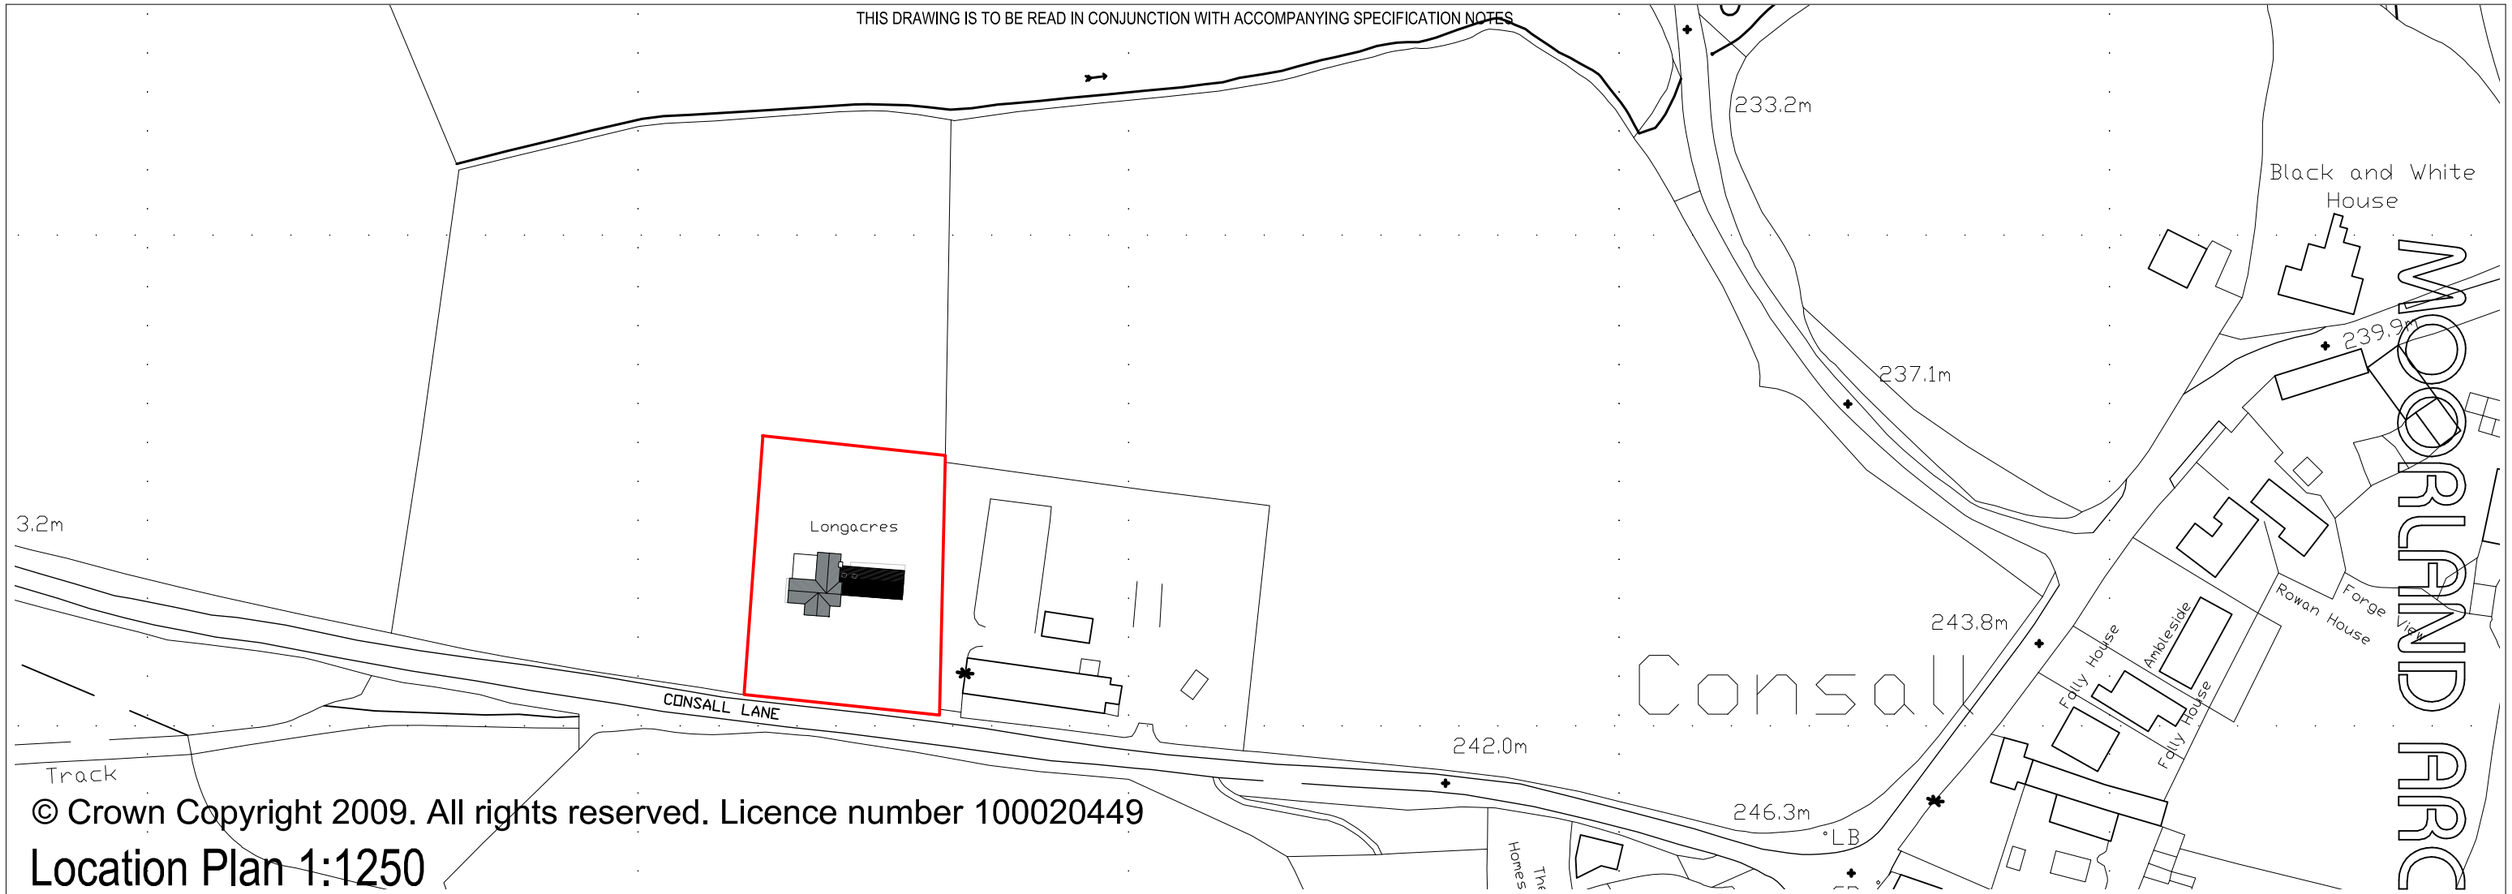

© Crown Copyright 2009. All rights reserved. Licence number 100020449

Location Plan 1:1250

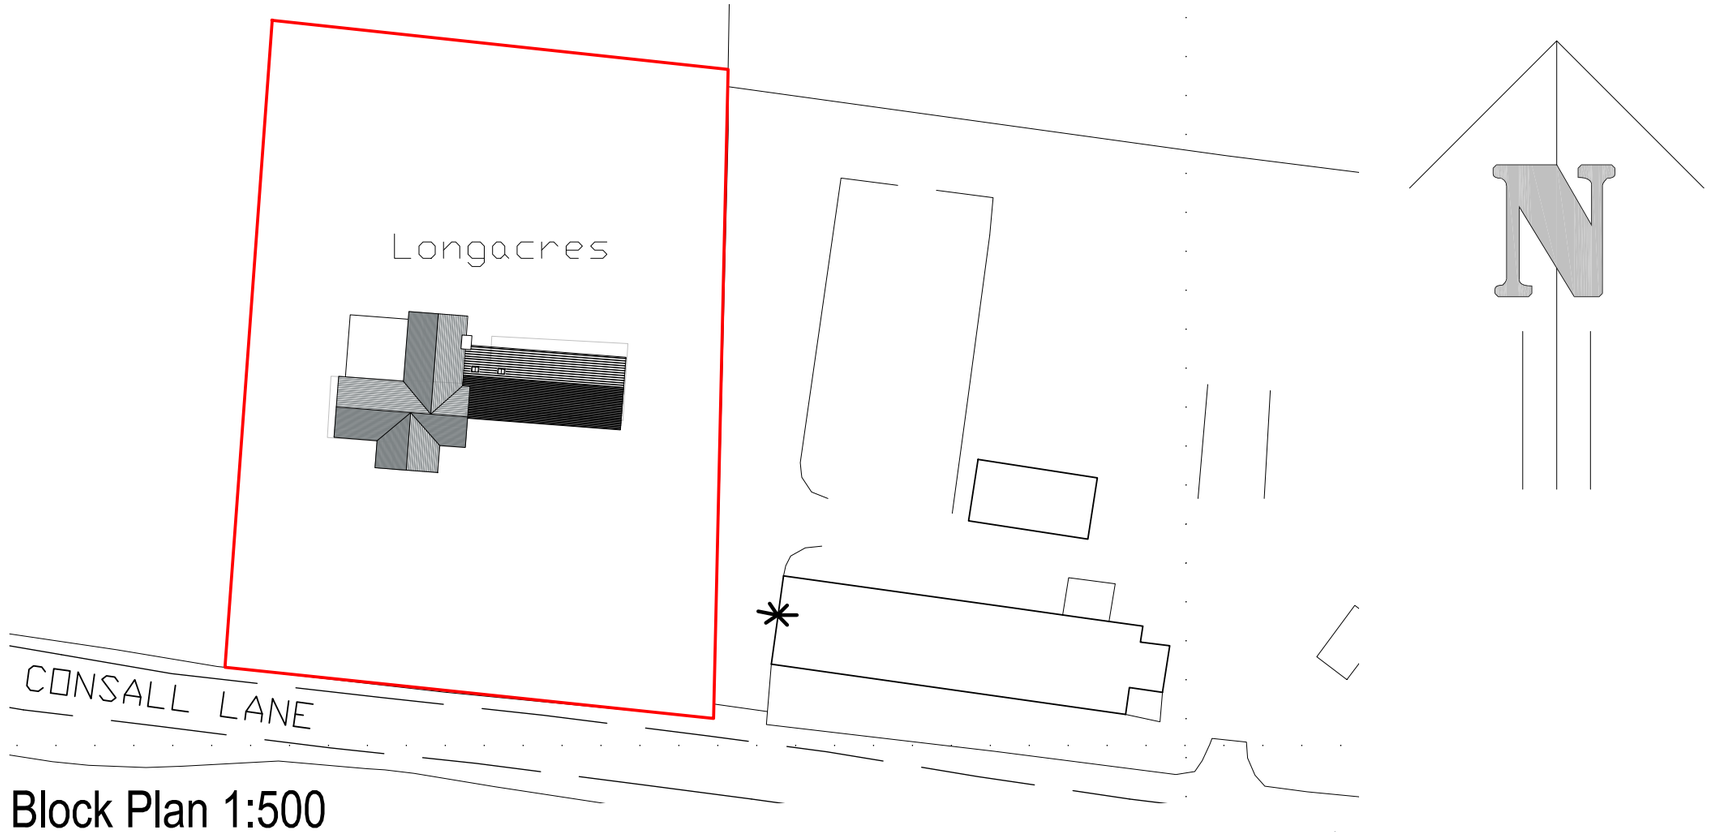

Block Plan 1:500

A revision: 2-2-10 date: roof plan changed details:

MOORLAND ARCHITECTURAL SERVICES

MOORLANDS,
4 MEIGH ROAD,
WERRINGTON,
STOKE ON TRENT,
ST9 0JY
TEL / FAX 01782 302021

MEMBER OF THE CHARTERED INSTITUTE OF ARCHITECTURAL TECHNOLOGISTS

Client	Mr M Findlow Longacres, Consall Lane, Consall, Stoke on Trent, ST9 0AD
Project	Re roofing works over existing garage incorporating first floor ensuite and dressing area
Description	Planning Drawing Location and Block Plan

Scale1:1250 1:500	Date Oct 2009	Revision
Drwg No 874-09-02A		Sheet Size A 3

- CONTRACTOR IS TO CHECK ALL DIMENSIONS AND REPORT ANY ERRORS AND OMISSIONS
- ALL DIMENSIONS ARE IN MILLIMETRES UNLESS OTHERWISE STATED
- FIGURED DIMENSIONS SHOULD BE TAKEN IN PREFERENCE TO SCALING
- SETTING OUT IS THE RESPONSIBILITY OF THE CONTRACTOR
- THIS DRAWING IS FOR THE PURPOSES OF SUBMISSION TO LOCAL AUTHORITY

- THIS DRAWING IS THE COPYRIGHT OF MOORLAND ARCHITECTURAL SERVICES.