
FIRST FLOOR PLAN

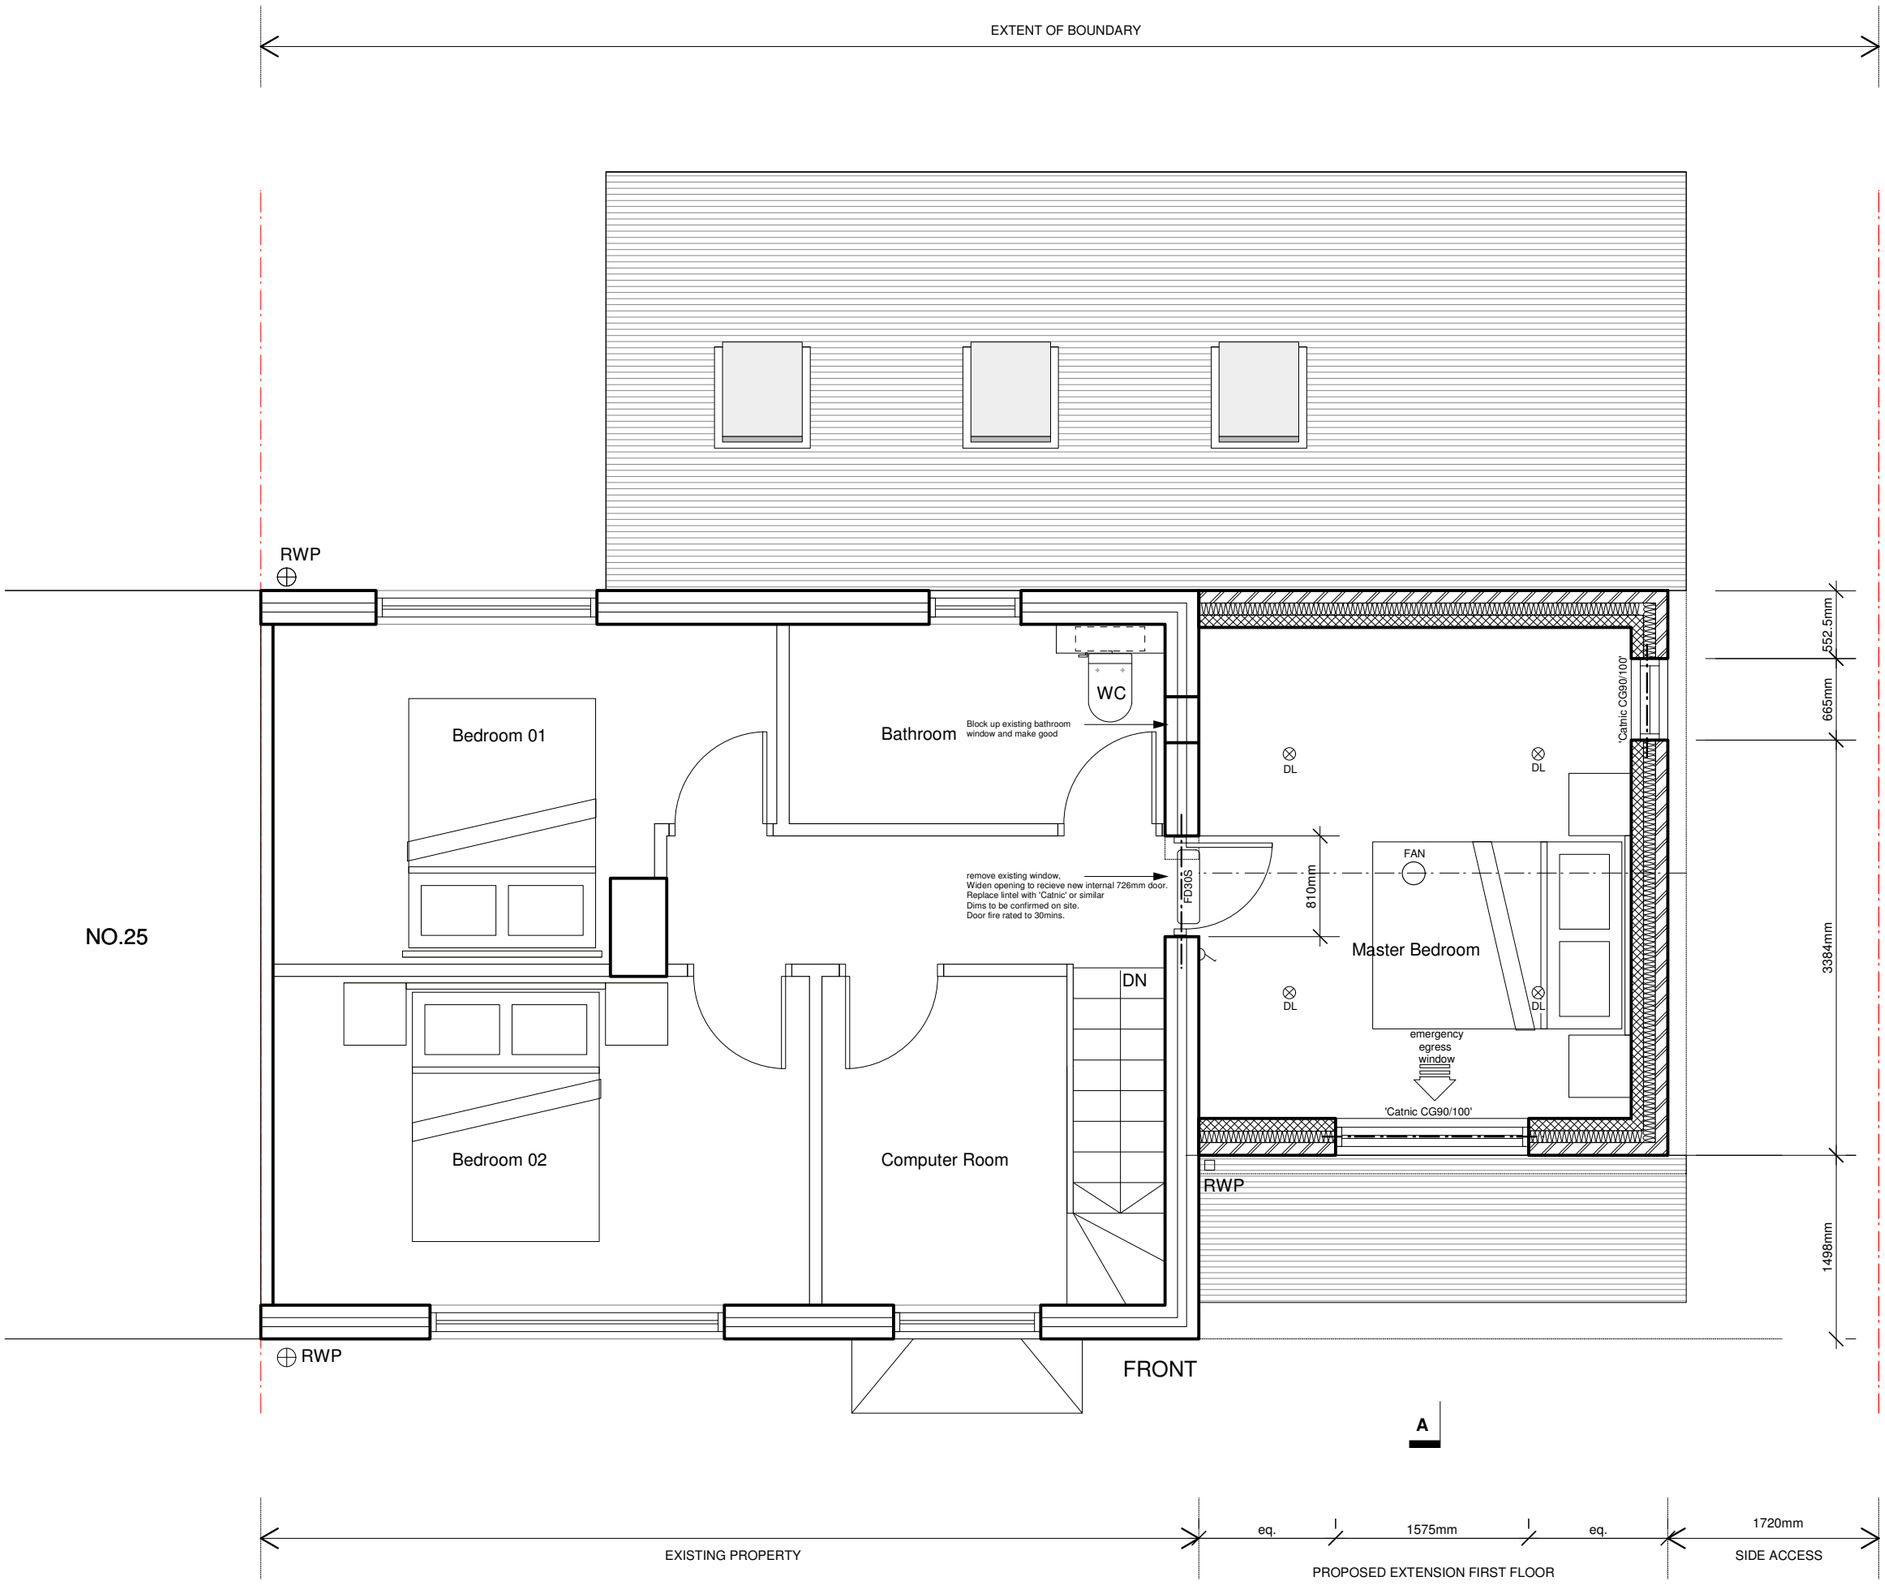

NO.25

NOTES:

1. Do not scale off dimensions.
2. All dimensions to be checked on site by contractor.
3. All work to comply with the current Building Regulations
4. All work maybe subject to revision on site
5. This drawing may not be copied without prior permission
6. It is the responsibility of the contractor to ensure that all their work is in complience with the appropriate requirements of the relevant building regulations and other allied legislation
7. To be read in conjuction with engineers report

-	--/--/--	-

Project Title
Mr & Mrs Gwy Williams
27 Queens Drive, Biddulph
Single storey extension over garage

Drawing Title
First floor Plan

Status
Proposed

Scale	Scale
1:50@ A3	
Job No. **009**	Date **January 2010**
Drawing Number **GA_P-004**	Revision **-**