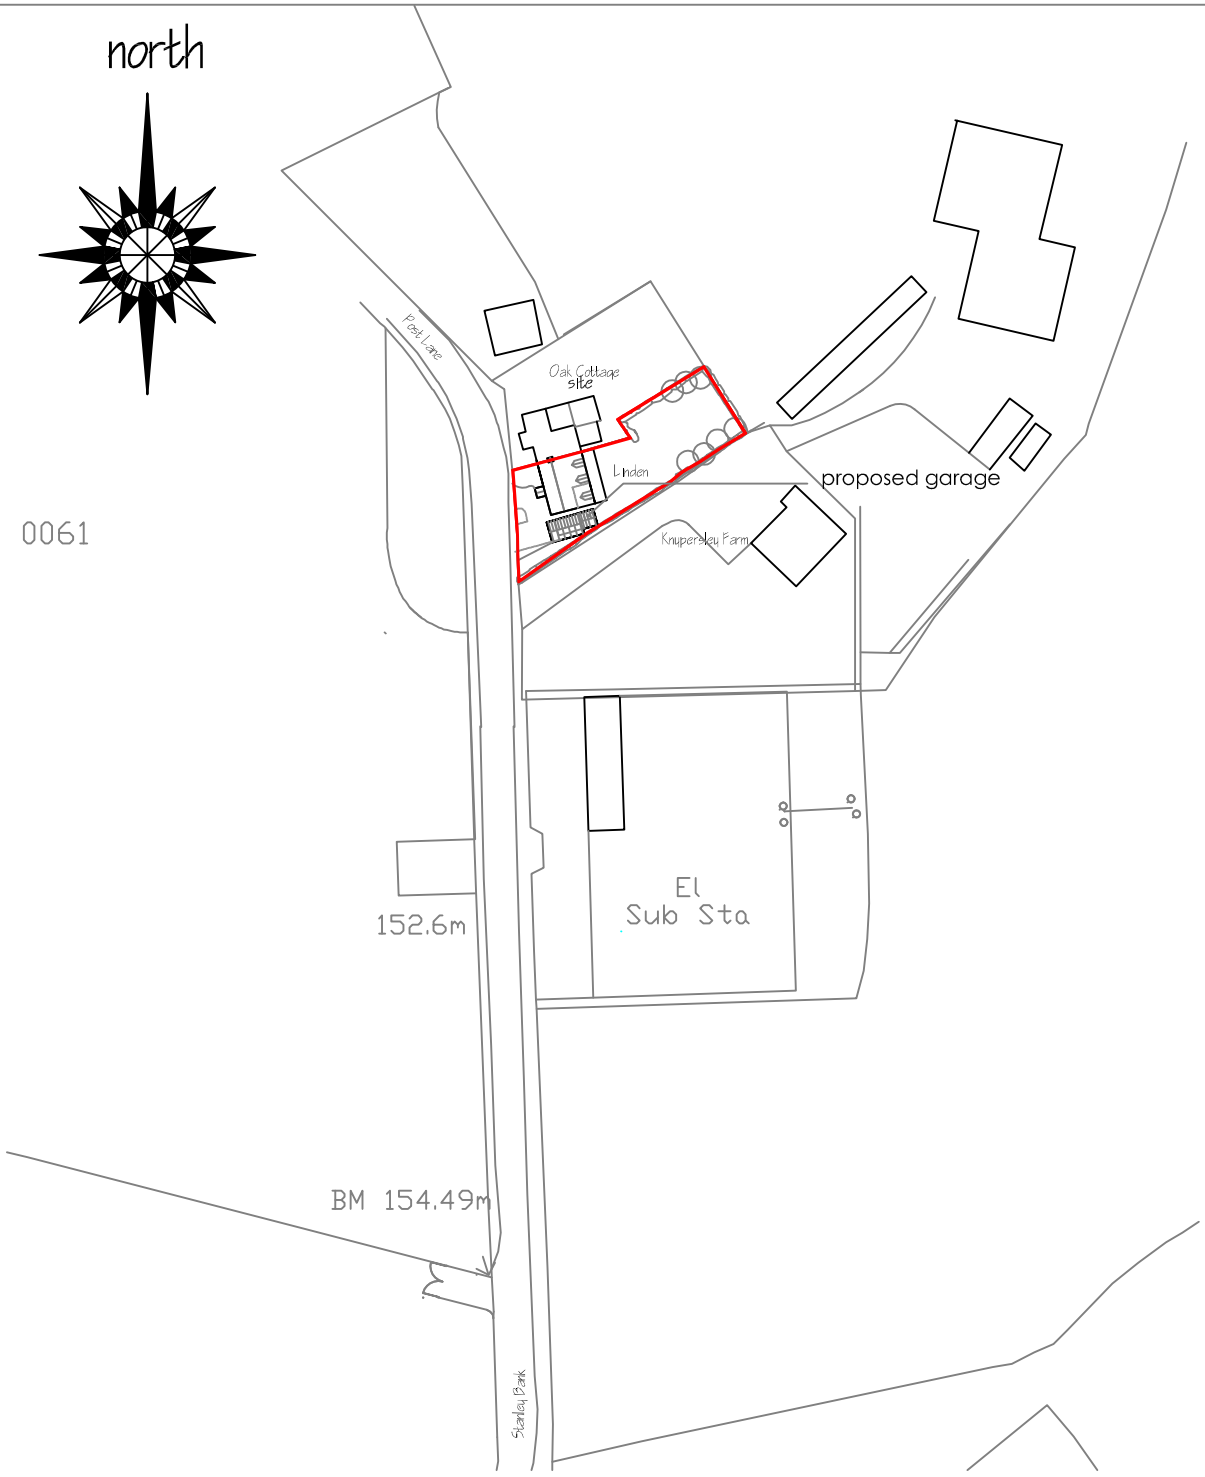

Robert Berry MCIAT
Architectural services

10 Truro Close, Congleton, Cheshire, CW12 3BD
t : 01260 279098 m : 07790 179093 e: robert.berry10@yahoo.co.uk

Client
Mr & Mrs A Egerton.

Project
Proposed replacement garage at Linden, Stanley Bank, Stanley, Staffs, ST9 9LT

Title
location plan

Scale @A1 1:1250

Date April 2015

Drg no 1599 /03 Rev