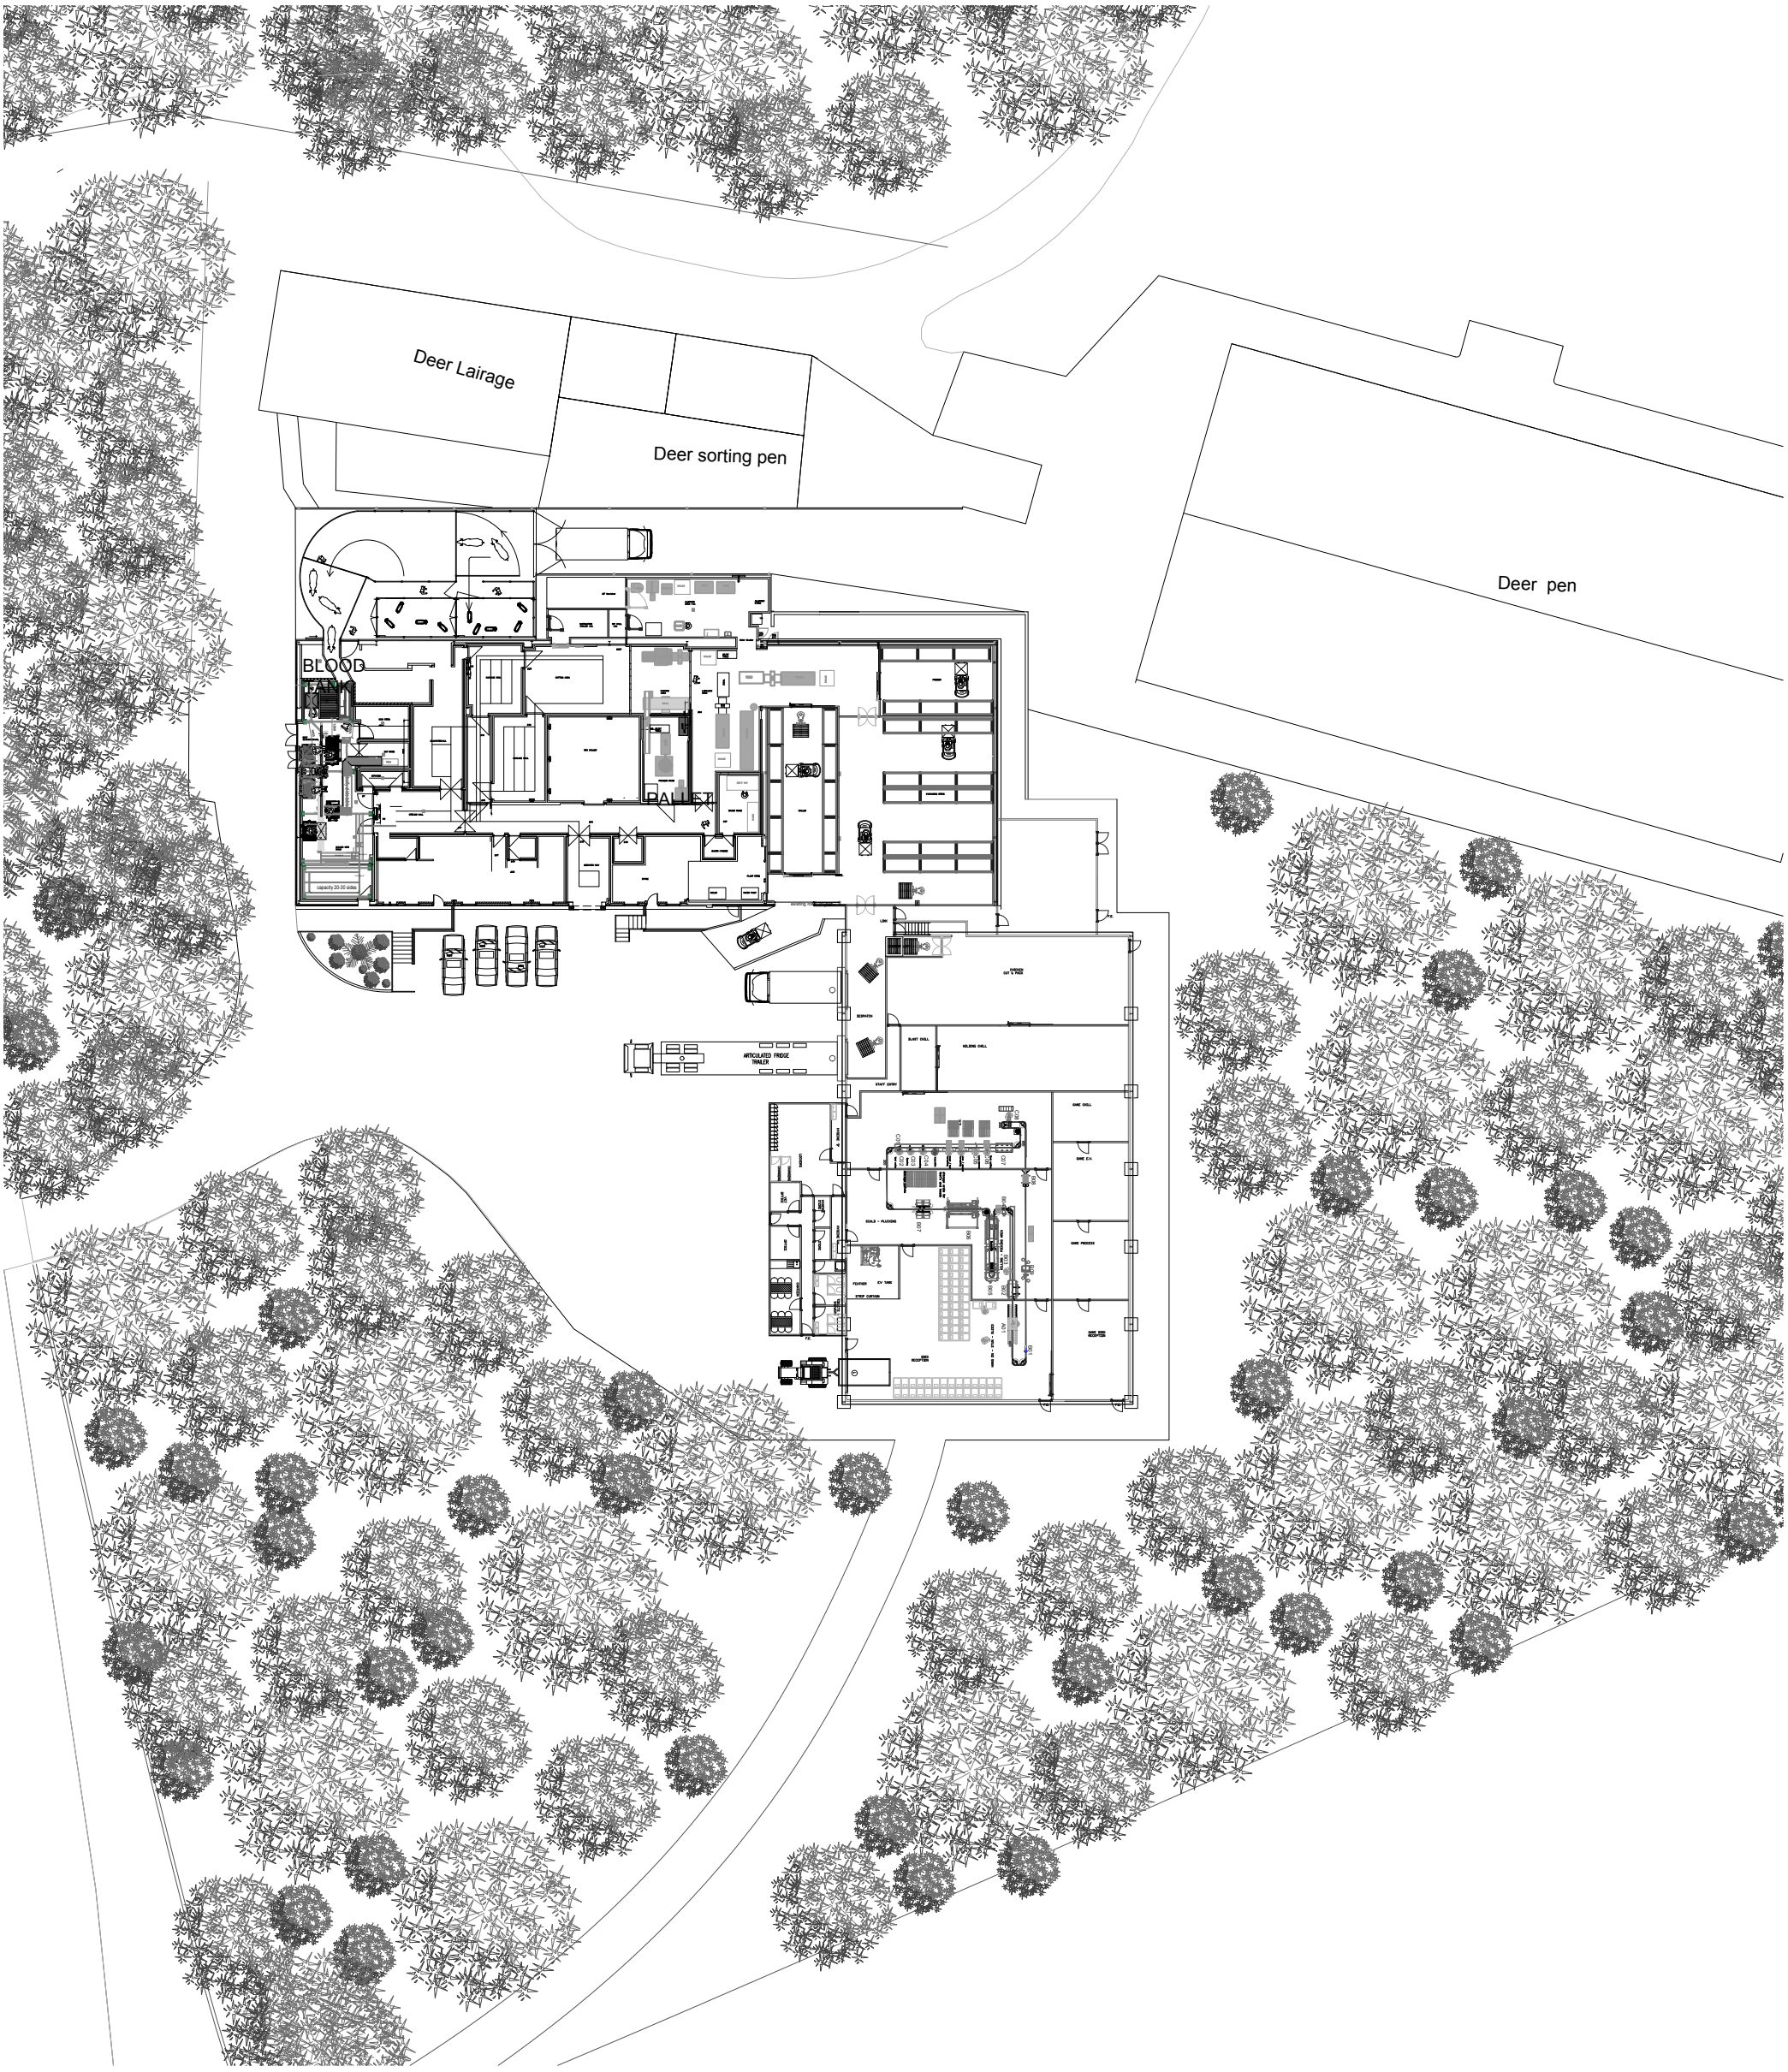

L&M PARNABY LTD.
DESIGN & CONSTRUCTION
FOR THE FOOD INDUSTRY
lmparnaby@gmail.com
07568517152
www.lmparnaby.co.uk

Project	Date
Wootton Organics	12-04-2016

Title
A3 GA Plan View
Proposed

Drawn by	Checked	File
MP		1318

Drawing Number	Revision	Scale
1318-13	0	1-500 @ A3

© This drawing is the copyright of L&M Parnaby Ltd 2016
and must not be used unless permission has been obtained.