

ELEVATION A

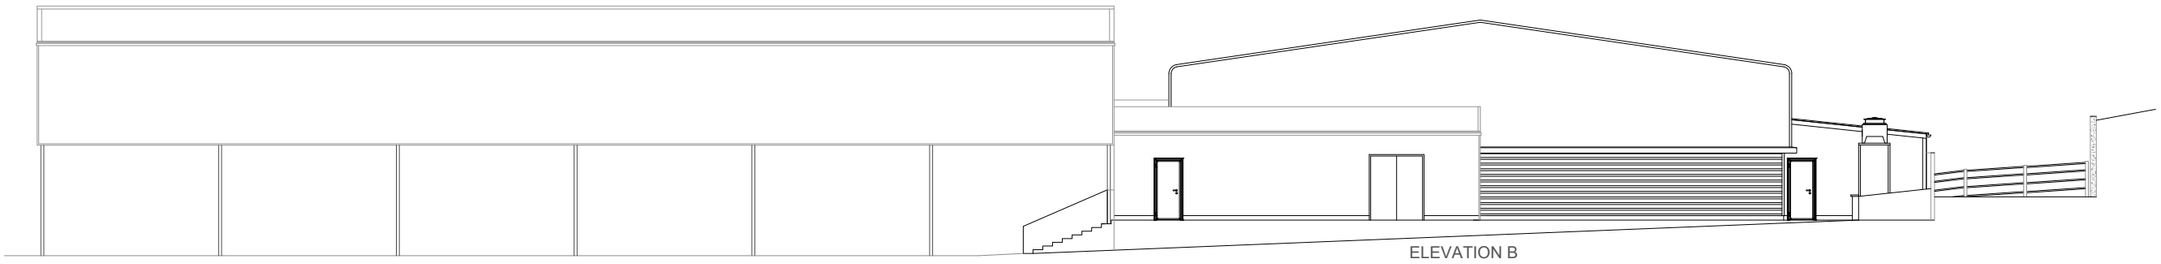

ELEVATION B

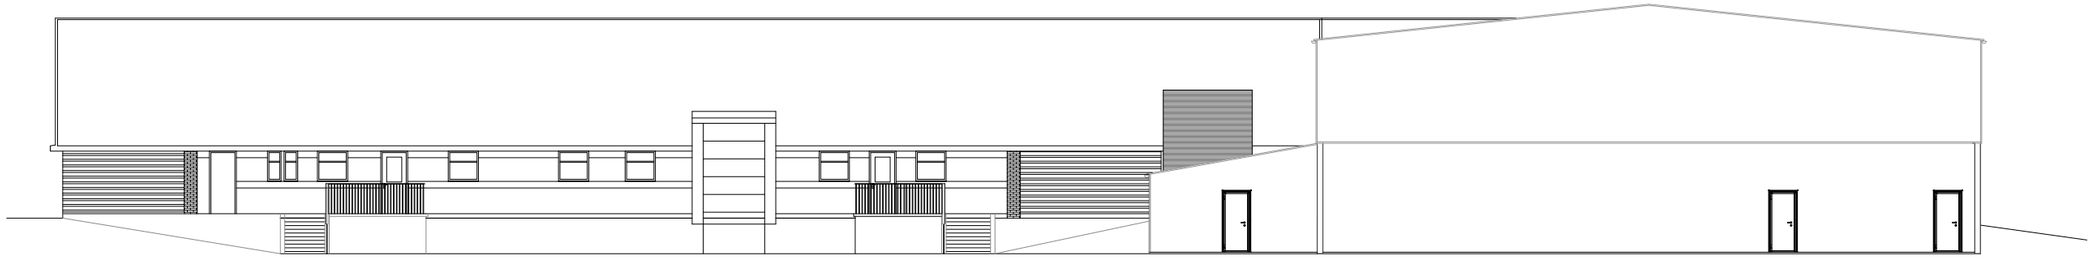

ELEVATION C

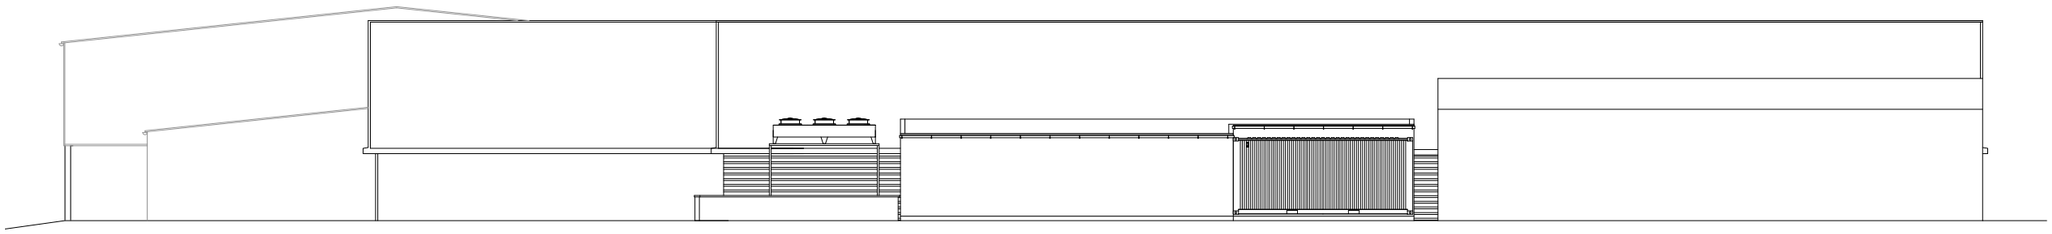

ELEVATION D



KEY TO ELEVATIONS

L&M PARNABY LTD.
DESIGN & CONSTRUCTION
FOR THE FOOD INDUSTRY
lmparnaby@gmail.com
07568517152
www.lmparnaby.co.uk

Project	Wootton Organics
Date	12-04-2016
Title	Elevations Proposed
Drawn by	MP
Checked	
File	1318
Drawing Number	1318-16
Revision	0
Scale	1-200 @ A3

© This drawing is the copyright of L&M Parnaby Ltd 2016
and must not be used unless permission has been obtained.