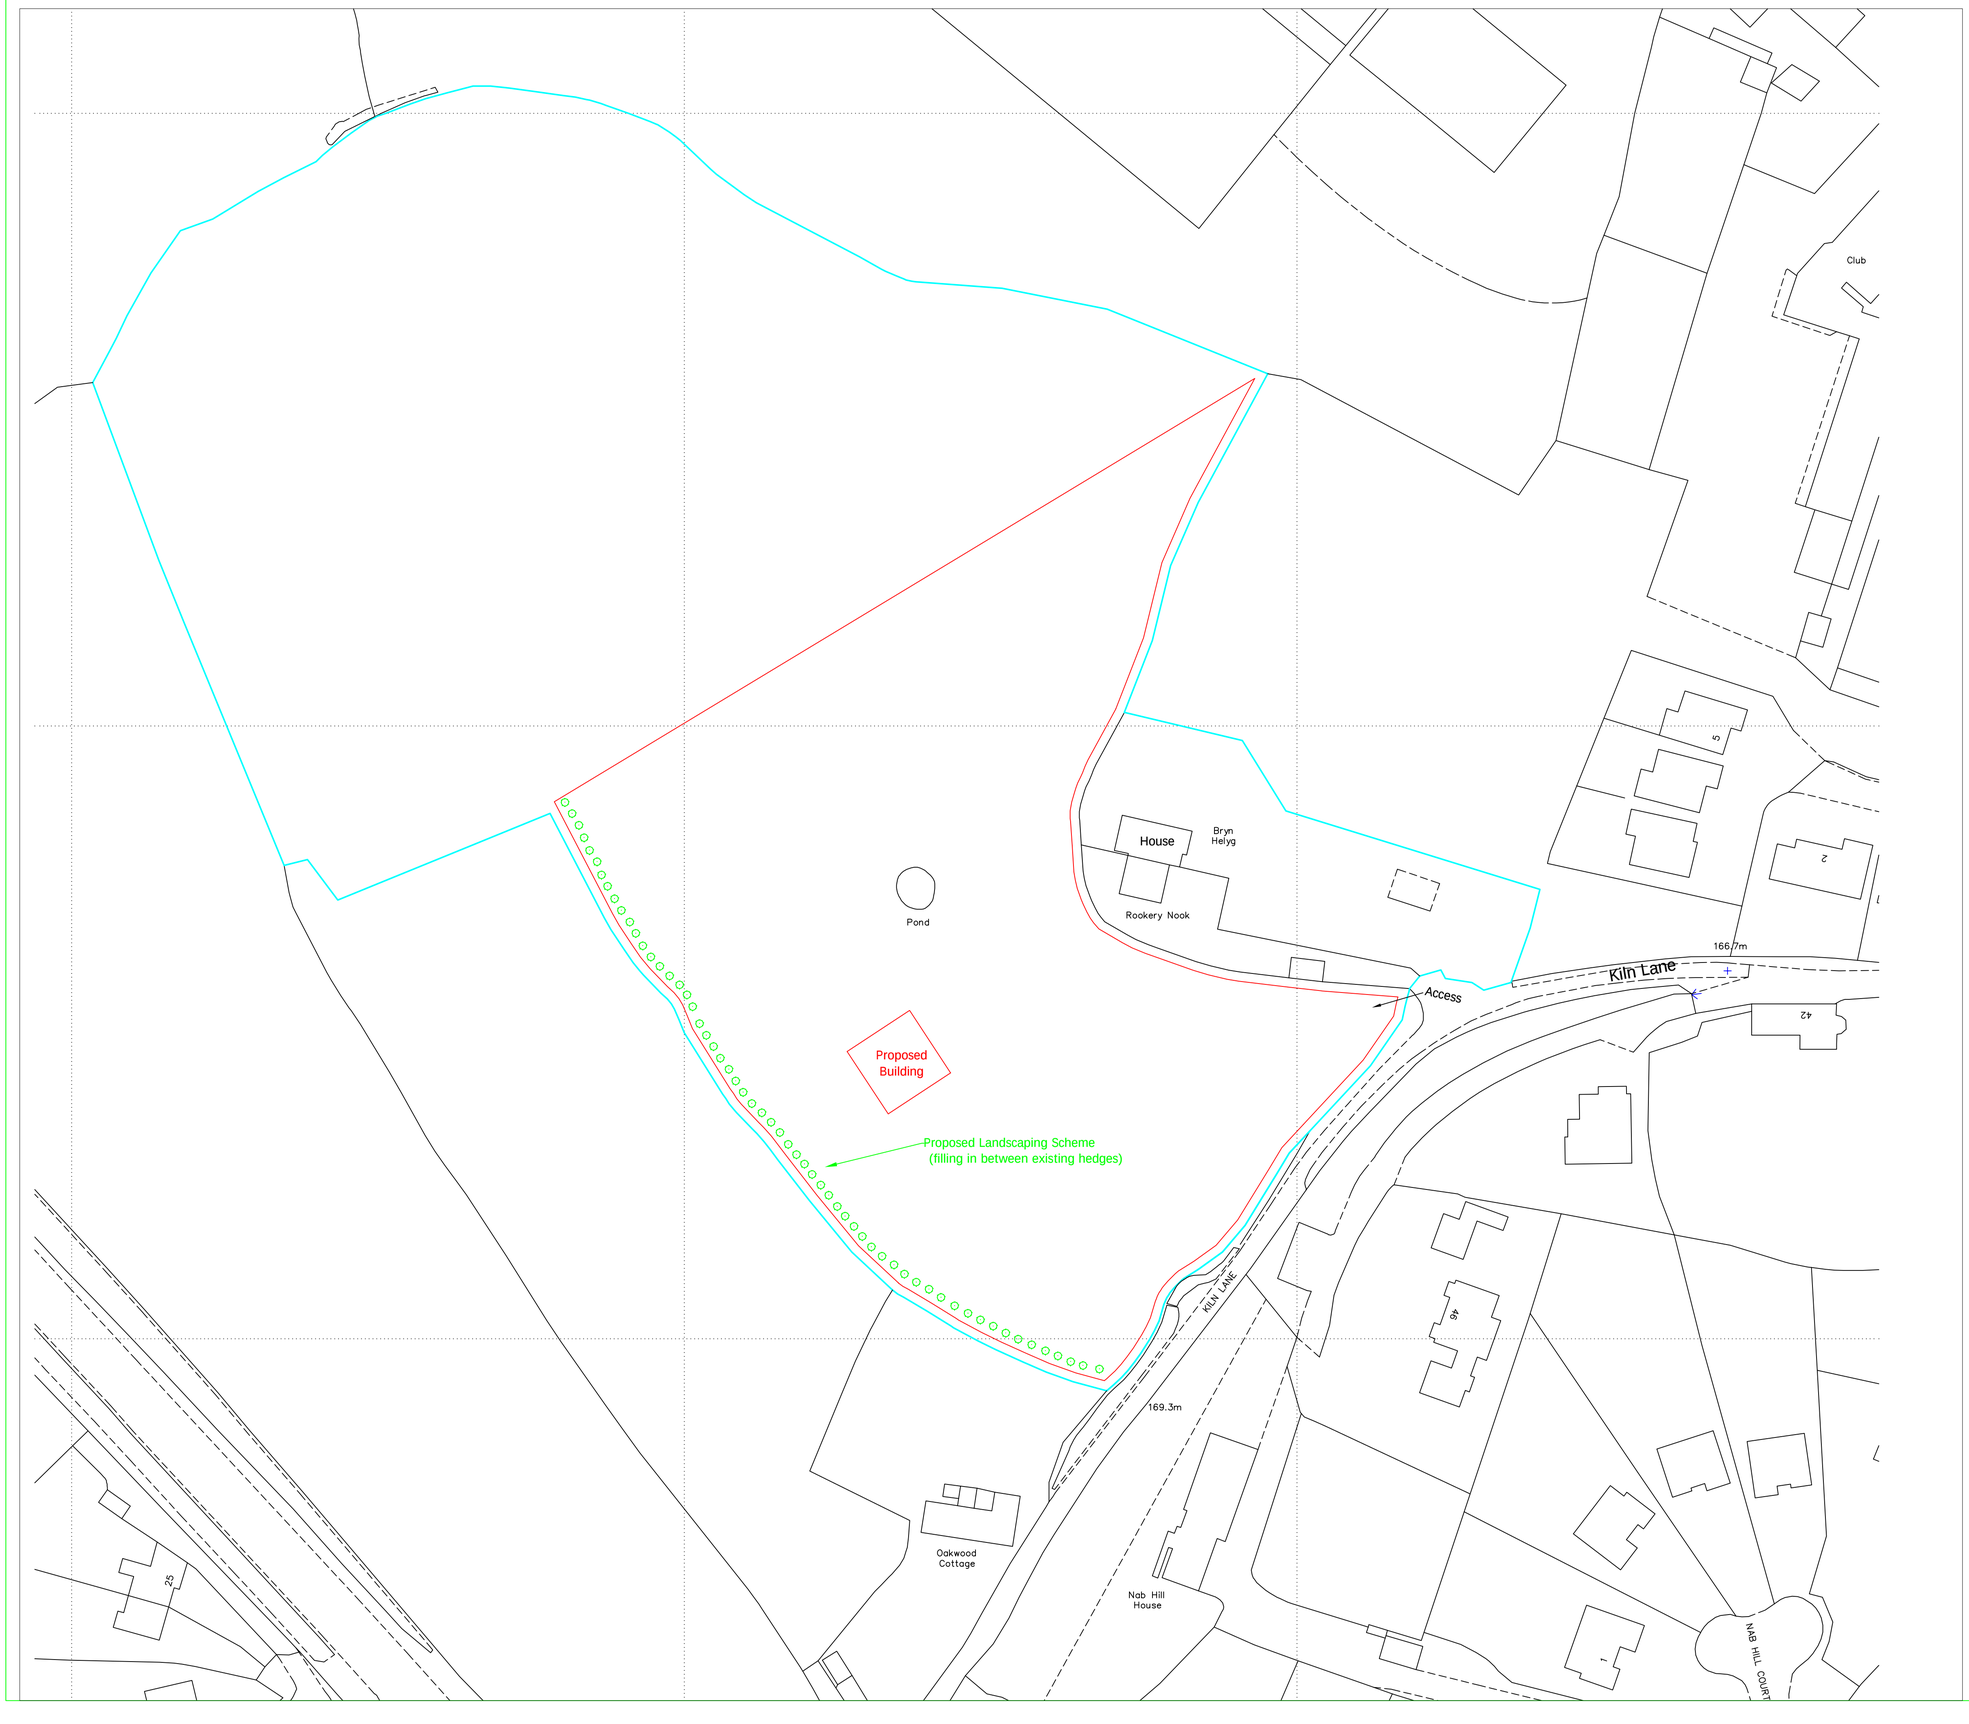

Rev.	Revision Description	Drn	Chkd	Appd	Date

A & H STRUCTURES LTD
Narlow Works, Thorpe, ASHBOURNE. DE6 2AT
Tel: 01335 350419 Fax: 01335 350533

Client:
Mr Stonier
Bryn Helyg, Kiln Lane
Leek, ST13 8LJ

Project:
Proposed Steel Framed
Agricultural Building

Title:
Block Plan

Drawn by:	Designed by:	Checked:
Sian Fergusson		
Date: 04/02/16	Index No.:	Approved:

Scales: 1:500 @ A1

Drawing No: 1101–002 Revision B