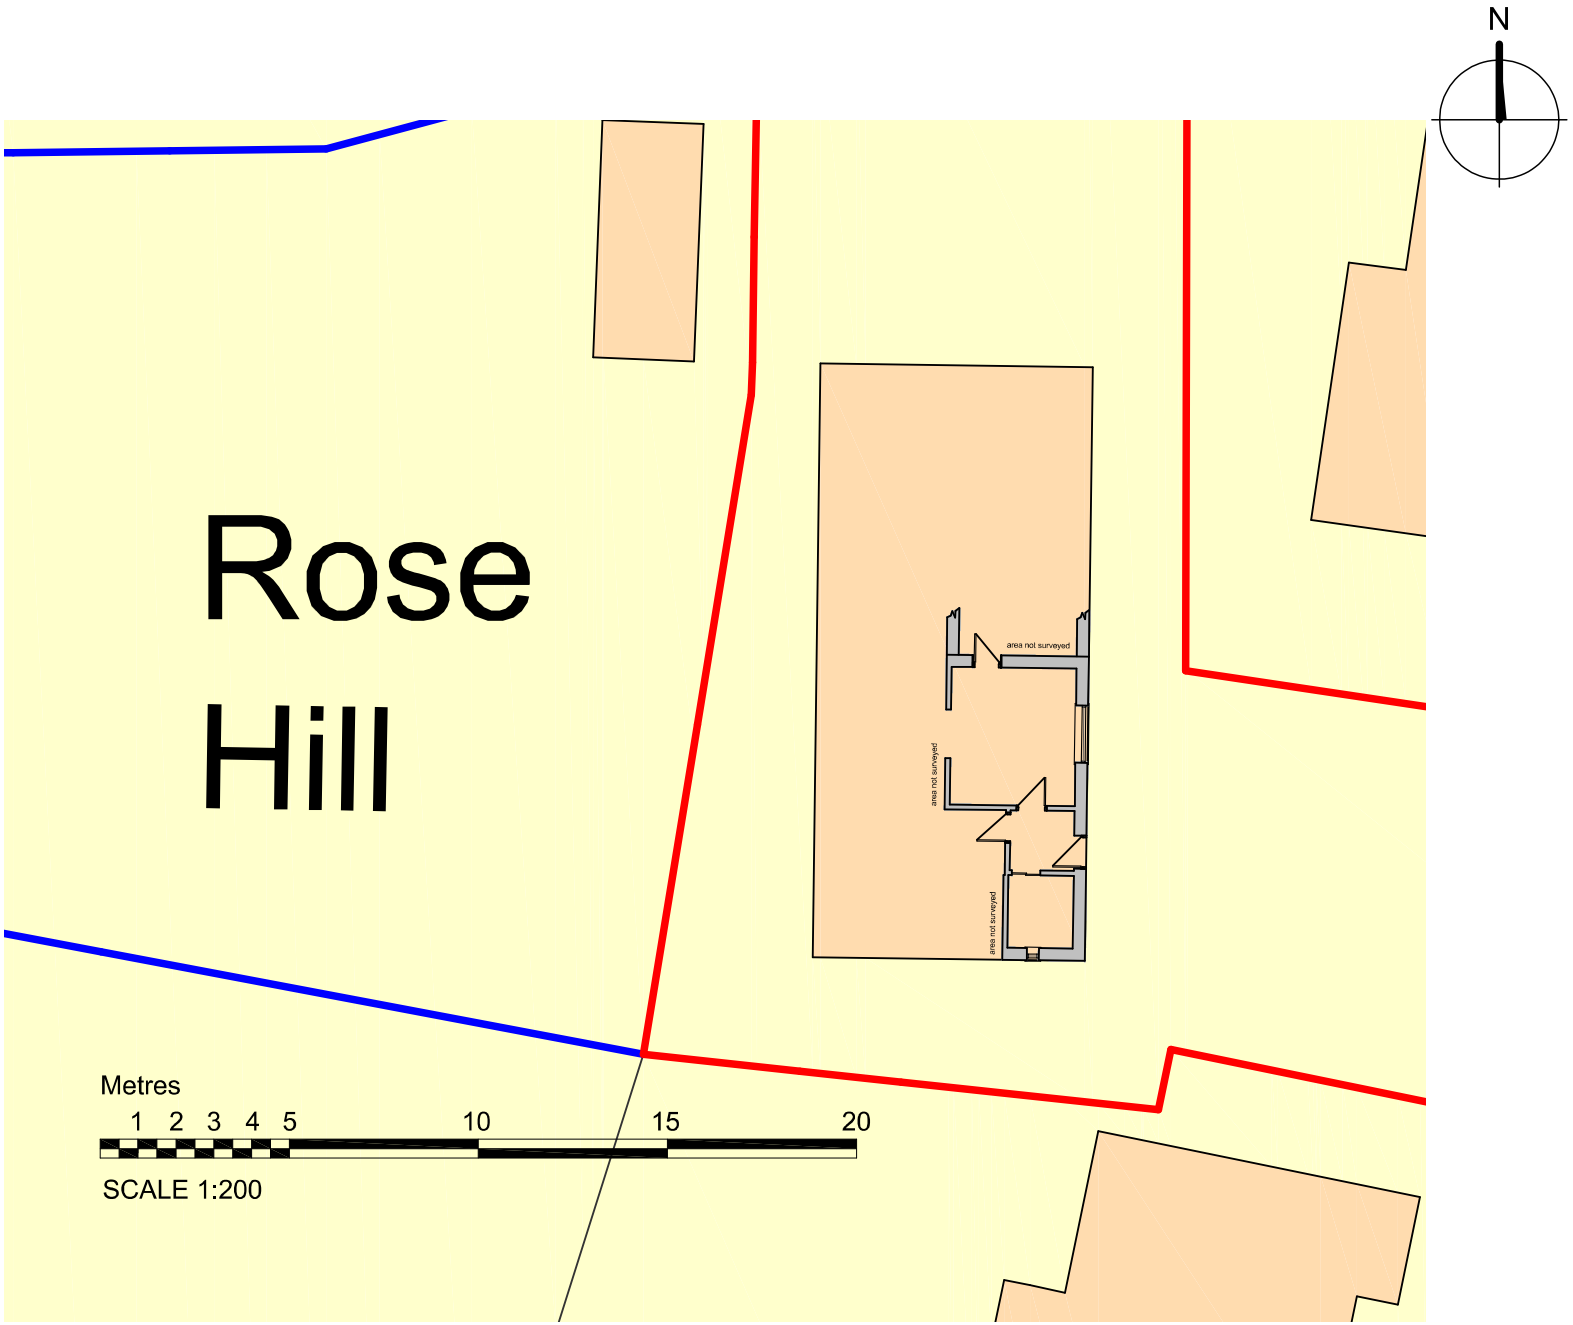

DBD Architectural Consultancy Ltd ©2016

1. Copyright is vested with DBD Architectural Consultancy Ltd.

2. All dimensions to be checked on site before proceeding.

3. Contractor to check/adjust dimensions of new work to suit existing conditions.
Do not assume existing structure or details are plumb, square or level.

4. Contractor must notify the architect of any discrepancies before proceeding.

5. All drawings to be read in conjunction with all other consultants drawings and specs.

Rev	Date	Description

A:\DBD Consultants\Logo\DBD_Contact 'D' Banner.png

Client
Mr and Mrs Grindey
Rosehill bungalow
Rushton

Project
Proposed porch extension

Title
Site Plan Existing

Stage: Planning

Size: A4

Date: 06.04.16

Job No: 1621-100

Scale: 1-200

Drawing Number: PL 02