PROPOSED MENAGE
HIGHFIELD STUD
FARM SMD/2016/0170

BLOCK PLAN Scale 1:500
plan SJD 3

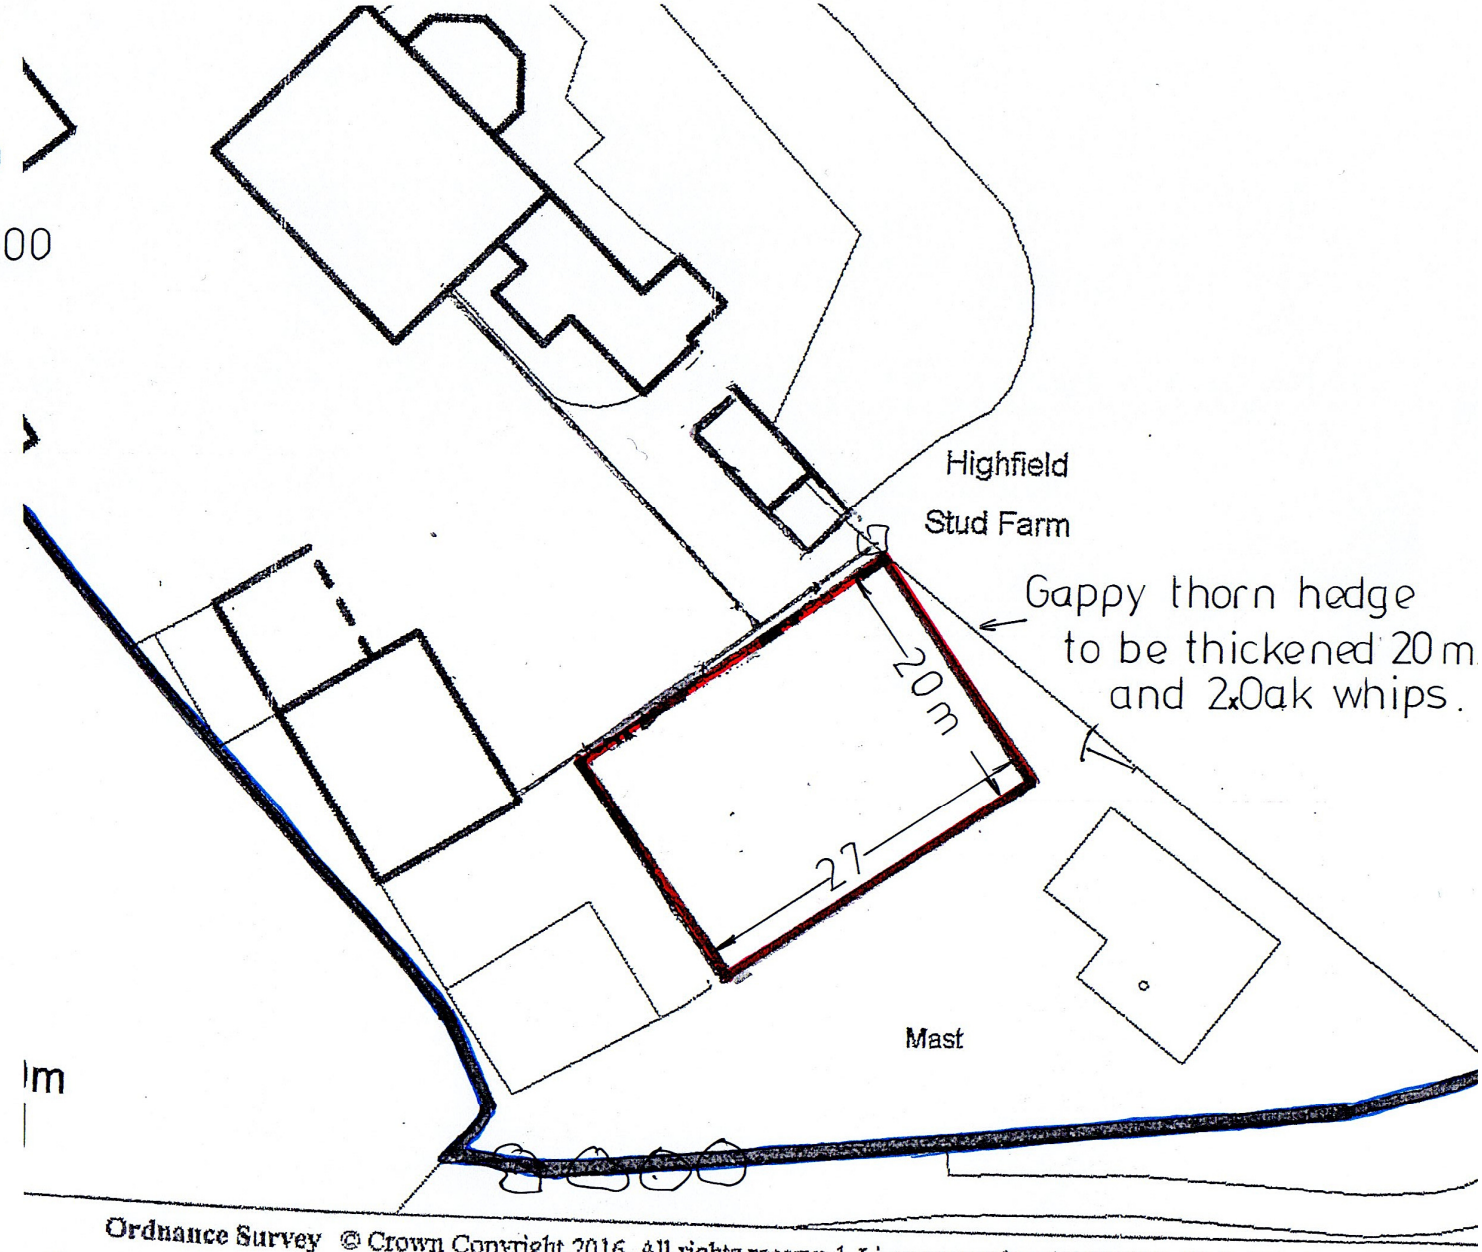

Ordnance Survey © Crown Copyright 2016. All rights reserved. Licence number 100022432. Plotted Scale - 1:1250

PROPOSED MENAGE. HIG