Copyright of this drawing is vested in the Architect and it must not be copied or reproduced without consent. Figured dimensions only are to be taken from this drawing. All contractors must visit site and be responsible for taking and checking all dimensions relative to their work. 'Billy' Architects and Creative Studio to be advised of any variation between drawings and site conditions.
DO NOT SCALE FROM THIS DRAWING

Plot 1 - Plans and Elevations

Please Note:
All facing materials, colours and finishes
to be agreed with Local Planning Authority

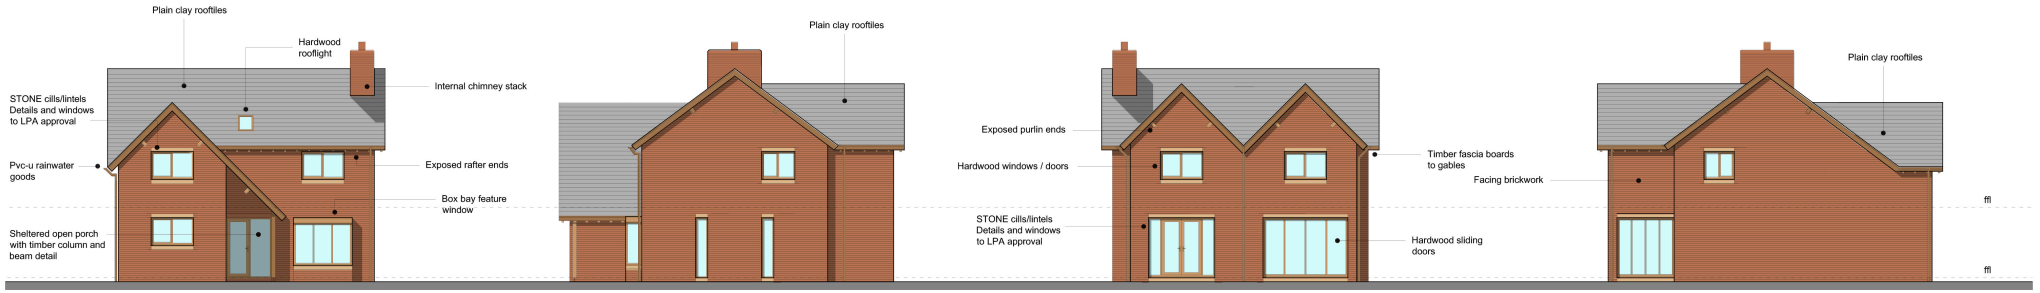

Front Elevation A

Scale 1:100

Side Elevation B

Rear Elevation C

Side Elevation D

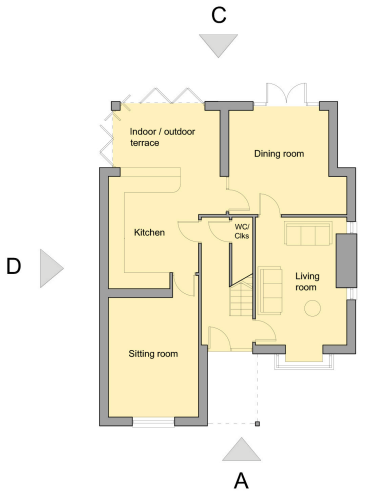

Ground Floor Plan

Scale 1:100



First Floor Plan

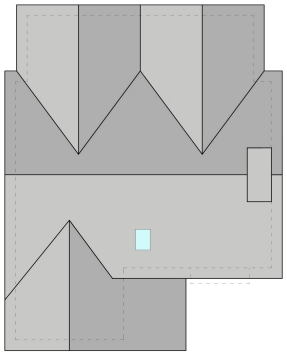

Roof Plan



Revision A - 10.06.14
Changes in line with Lisa Jackson's comments of 16.05.14:
- Chimney position adjusted on roof plan

billy
Architects + Creative Studio
Billystudio, 135 Church St, Staffordshire, ST7 1NX
M: 07532078995
E: gavin@billystudio.co.uk

Client:
Mr and Mrs Deakin
Job:
Residential development for 1 individually designed dwelling on land off Hurstons Lane
Title:
PLOT #1 Plans and Elevations
Status: PLANNING
Scale: 1:100 @ A1
Drawing No: 0021-PL-12-A
Date: 07.04.14