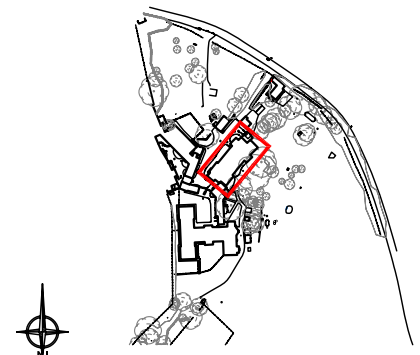

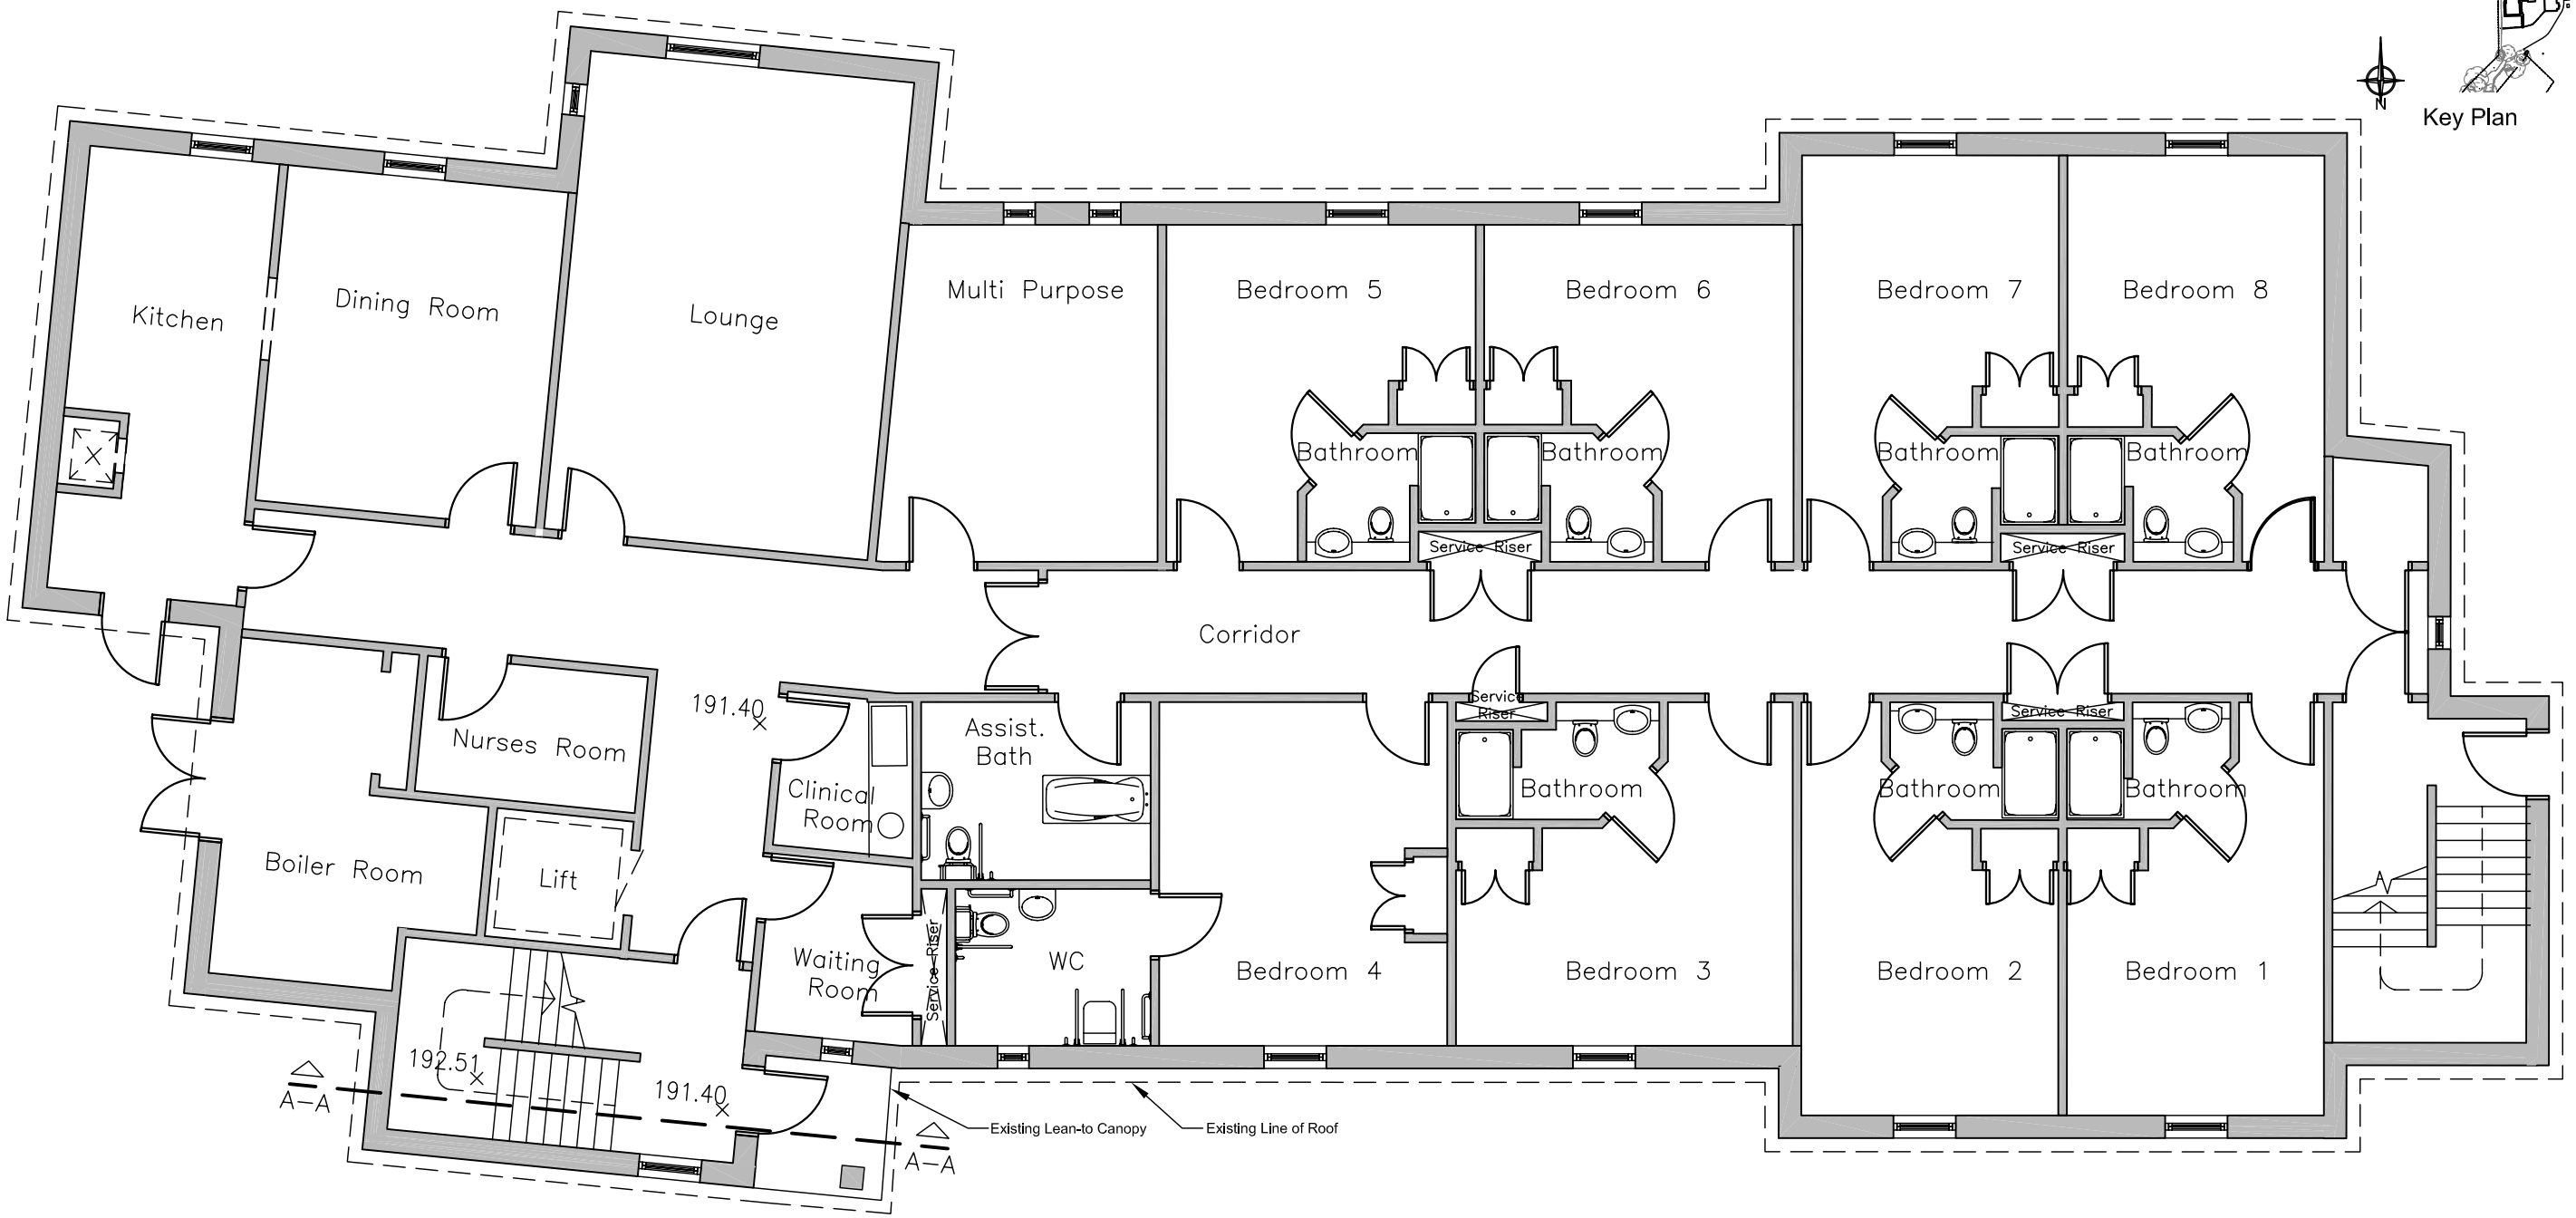

Ground Floor Plan - Existing

Scale 1:100

0.5m
0 1m 2m 3m 4m 5m 1:100

Rev	Description	Date

WARWICK AVENUE
15 Bell Yard Mews
London SE1 3TY
T. 020 7645 3340 F. 020 7645 3341
E. info@warwick-avenue.com
W. www.warwick-avenue.com

Job title: ACORN CARE LTD THE WOODHOUSE
Job no: C250

Drawing title: Moneystone House Existing Ground Floor Plan

Scale	Date	Drawn	Checked
1:100@A3	24/08/2009	CB	

Drawing no: C250–WOOD–006
Rev: 01

Note: Do not scale Drawings. All Dimensions to be checked on site.
Errors to be reported immediately to the Architect
© All rights reserved