

Ordnance Survey, (c) Crown Copyright 2010.
All rights reserved. Licence number 100020449.

Location Plan

Scale 1:1250



scale bar @ 1:1250

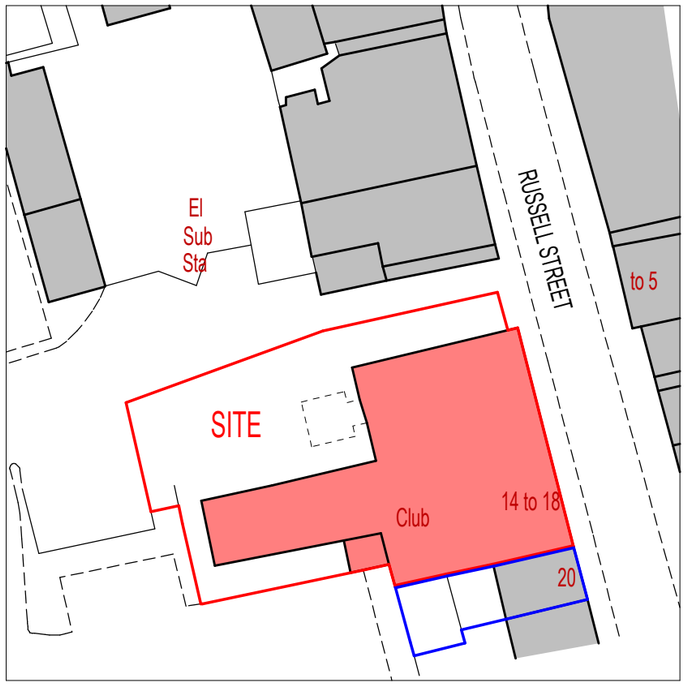

Block Plan

Scale 1:500



scale bar @ 1:500

TASPA Sound and Light Engineering Ltd.

PROPOSED CONVERSION OF FORMER NIGHT CLUB INTO 2 No. RETAIL UNITS AND 5 APARTMENTS,
14-18 RUSSELL STREET,
LEEK, STAFFS, ST13 5JF.

PLANNING APPLICATION
LOCATION AND BLOCK PLAN

Date	Sheet	Scale
APRIL 2015	A3	1:1250 + 1:500
Drg No.	Rev.	Drawn
2010-1716-07	A	NAW

A - 01/05/2015 - SITE ADDRESS UPDATED

SAMMONS Architectural LIMITED
Chartered Institute of Architectural Technologists

10 Cawdry Buildings, Fountain Street, Leek. ST13 6JP
Telephone + Fax 01538 386002
E-mail: info@sammonsltd.co.uk
Web: www.sammonsltd.co.uk

This drawing is copyright. Do not scale.
All dimensions must be checked prior to commencement.