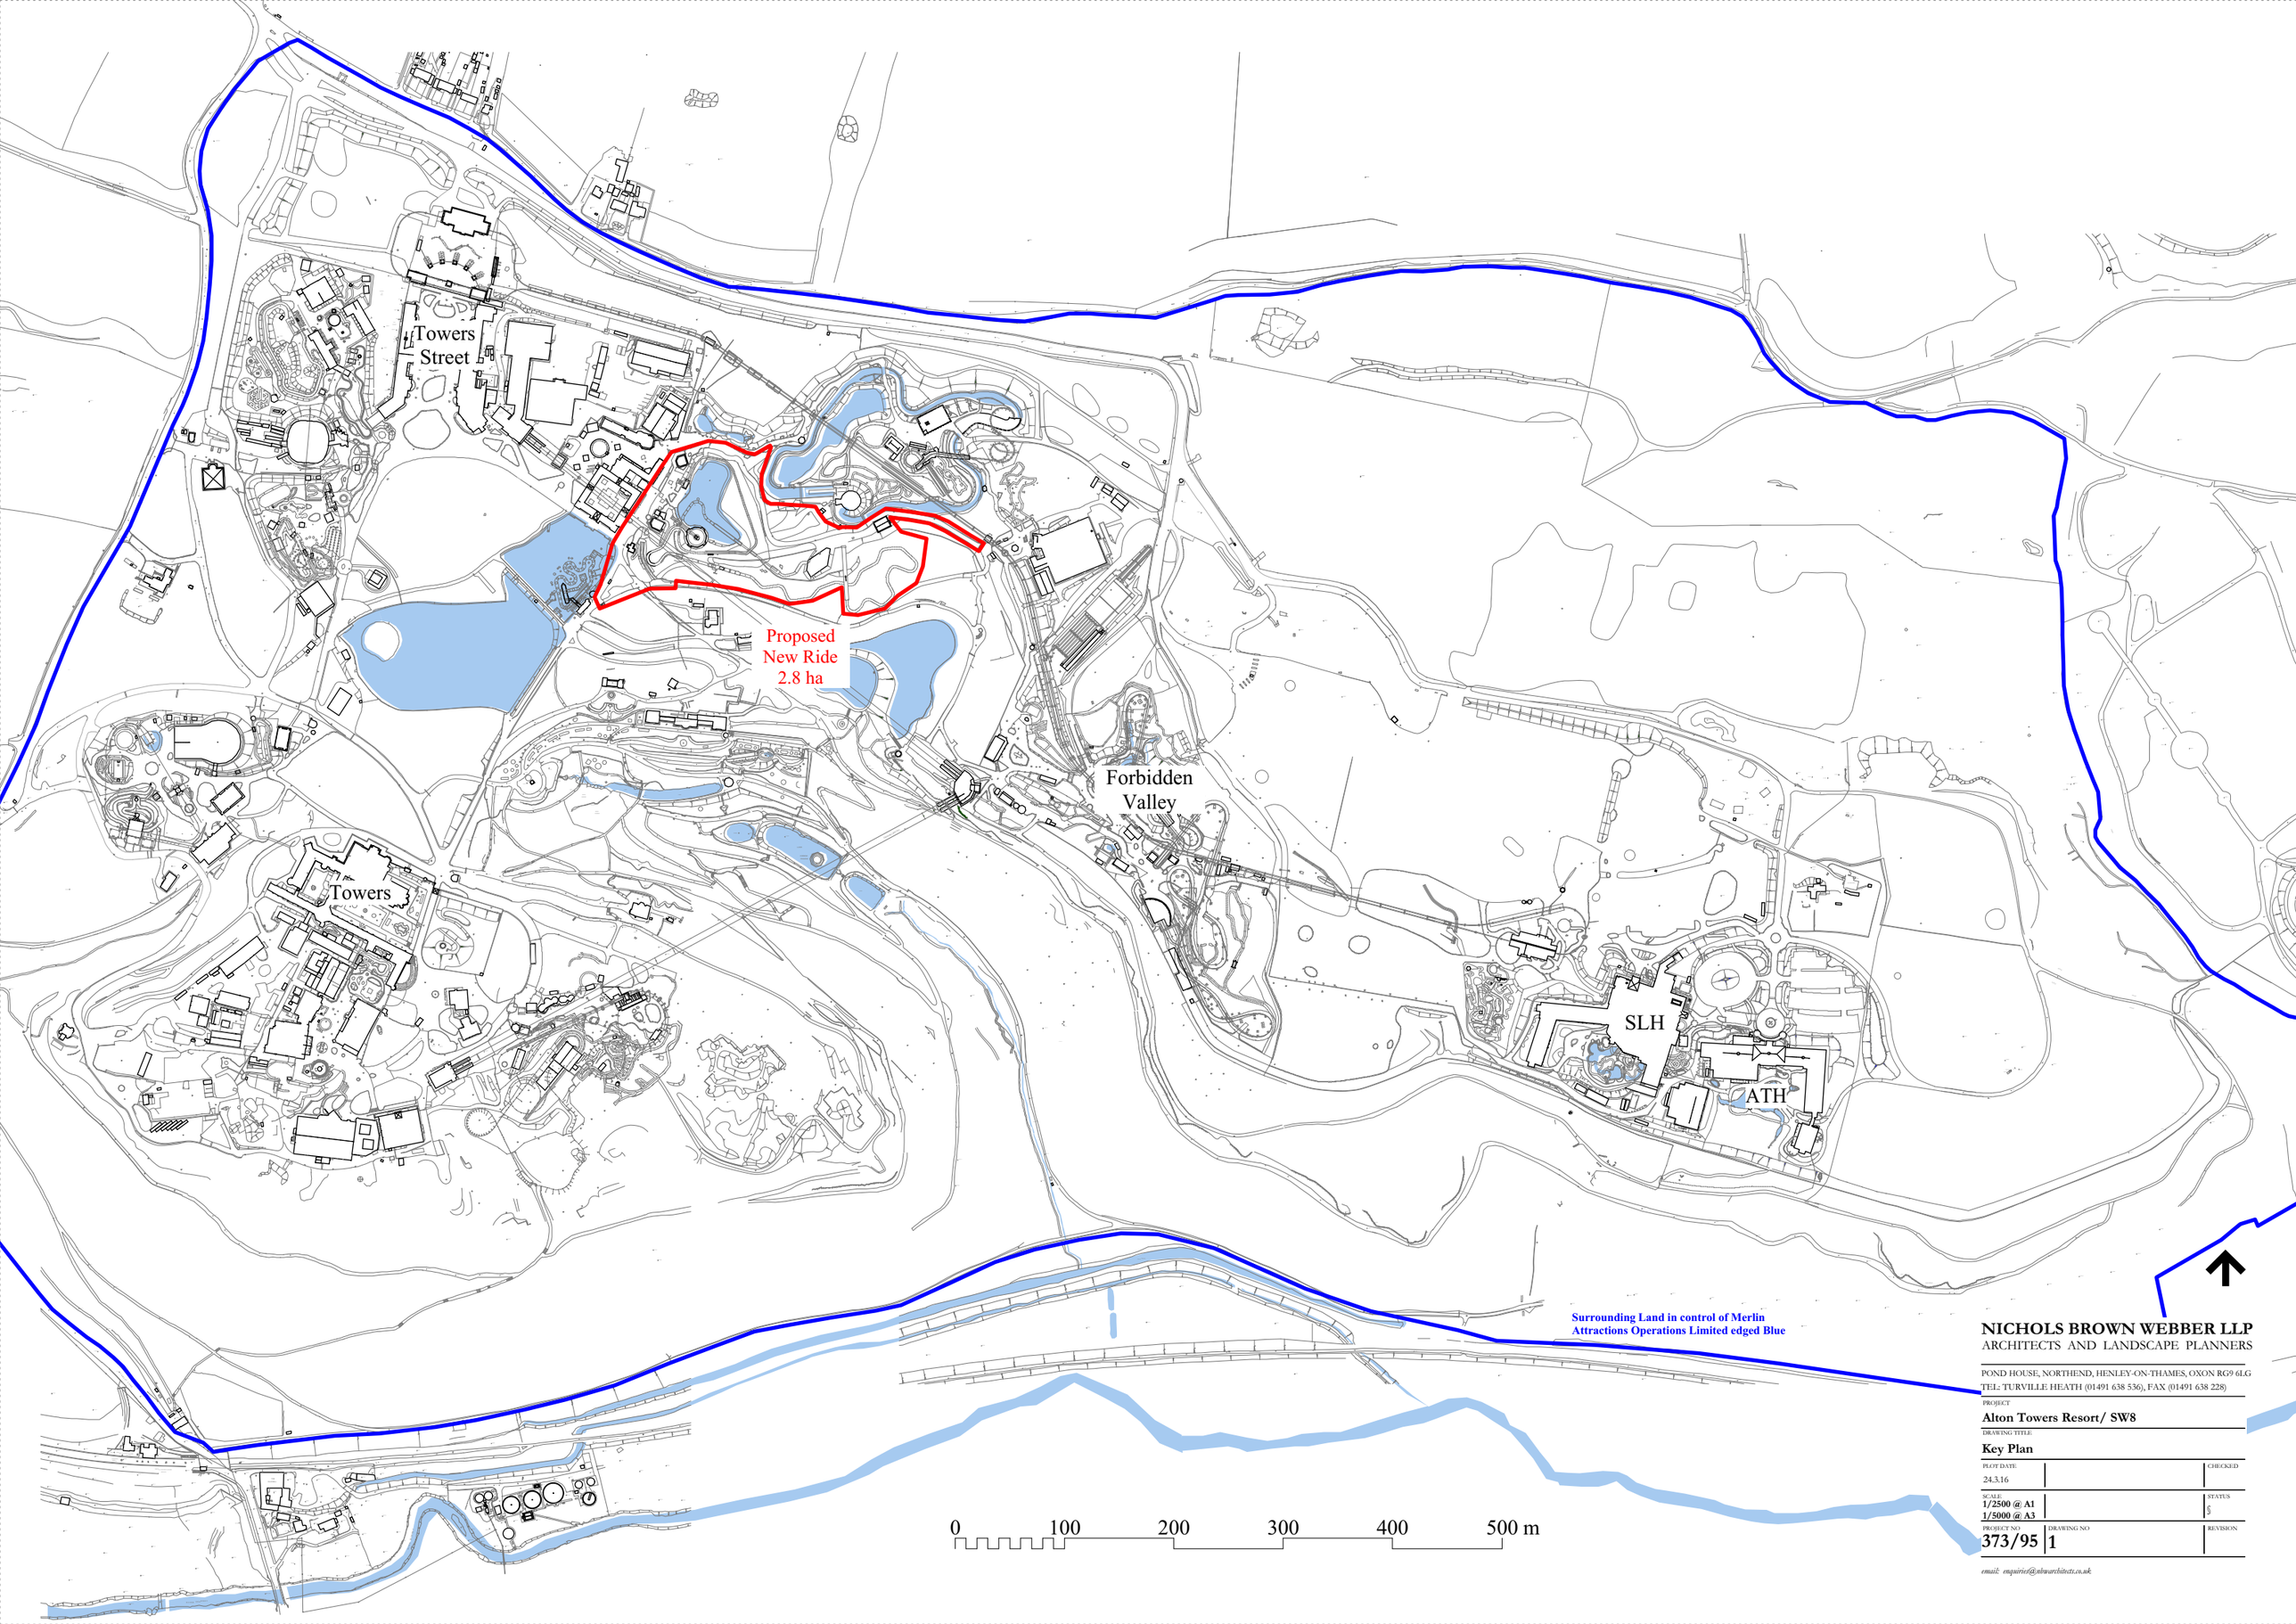

NICHOLS BROWN WEBBER LLP
ARCHITECTS AND LANDSCAPE PLANNERS

POND HOUSE, NORTHEND, HENLEY-ON-THAMES, OXON RG9 6LG
TEL: TURVILLE HEATH (01491 638 536), FAX (01491 638 228)

PROJECT
Alton Towers Resort/ SW8

DRAWING TITLE
Key Plan

PLOT DATE		CHECKED
24.3.16		
SCALE **1/2500 @ A1** **1/5000 @ A3**		STATUS S
PROJECT NO **373/95**	DRAWING NO **1**	REVISION

email: enquiries@nbwarchitects.co.uk