RevNo	Revision note		Date	Signature	Checked

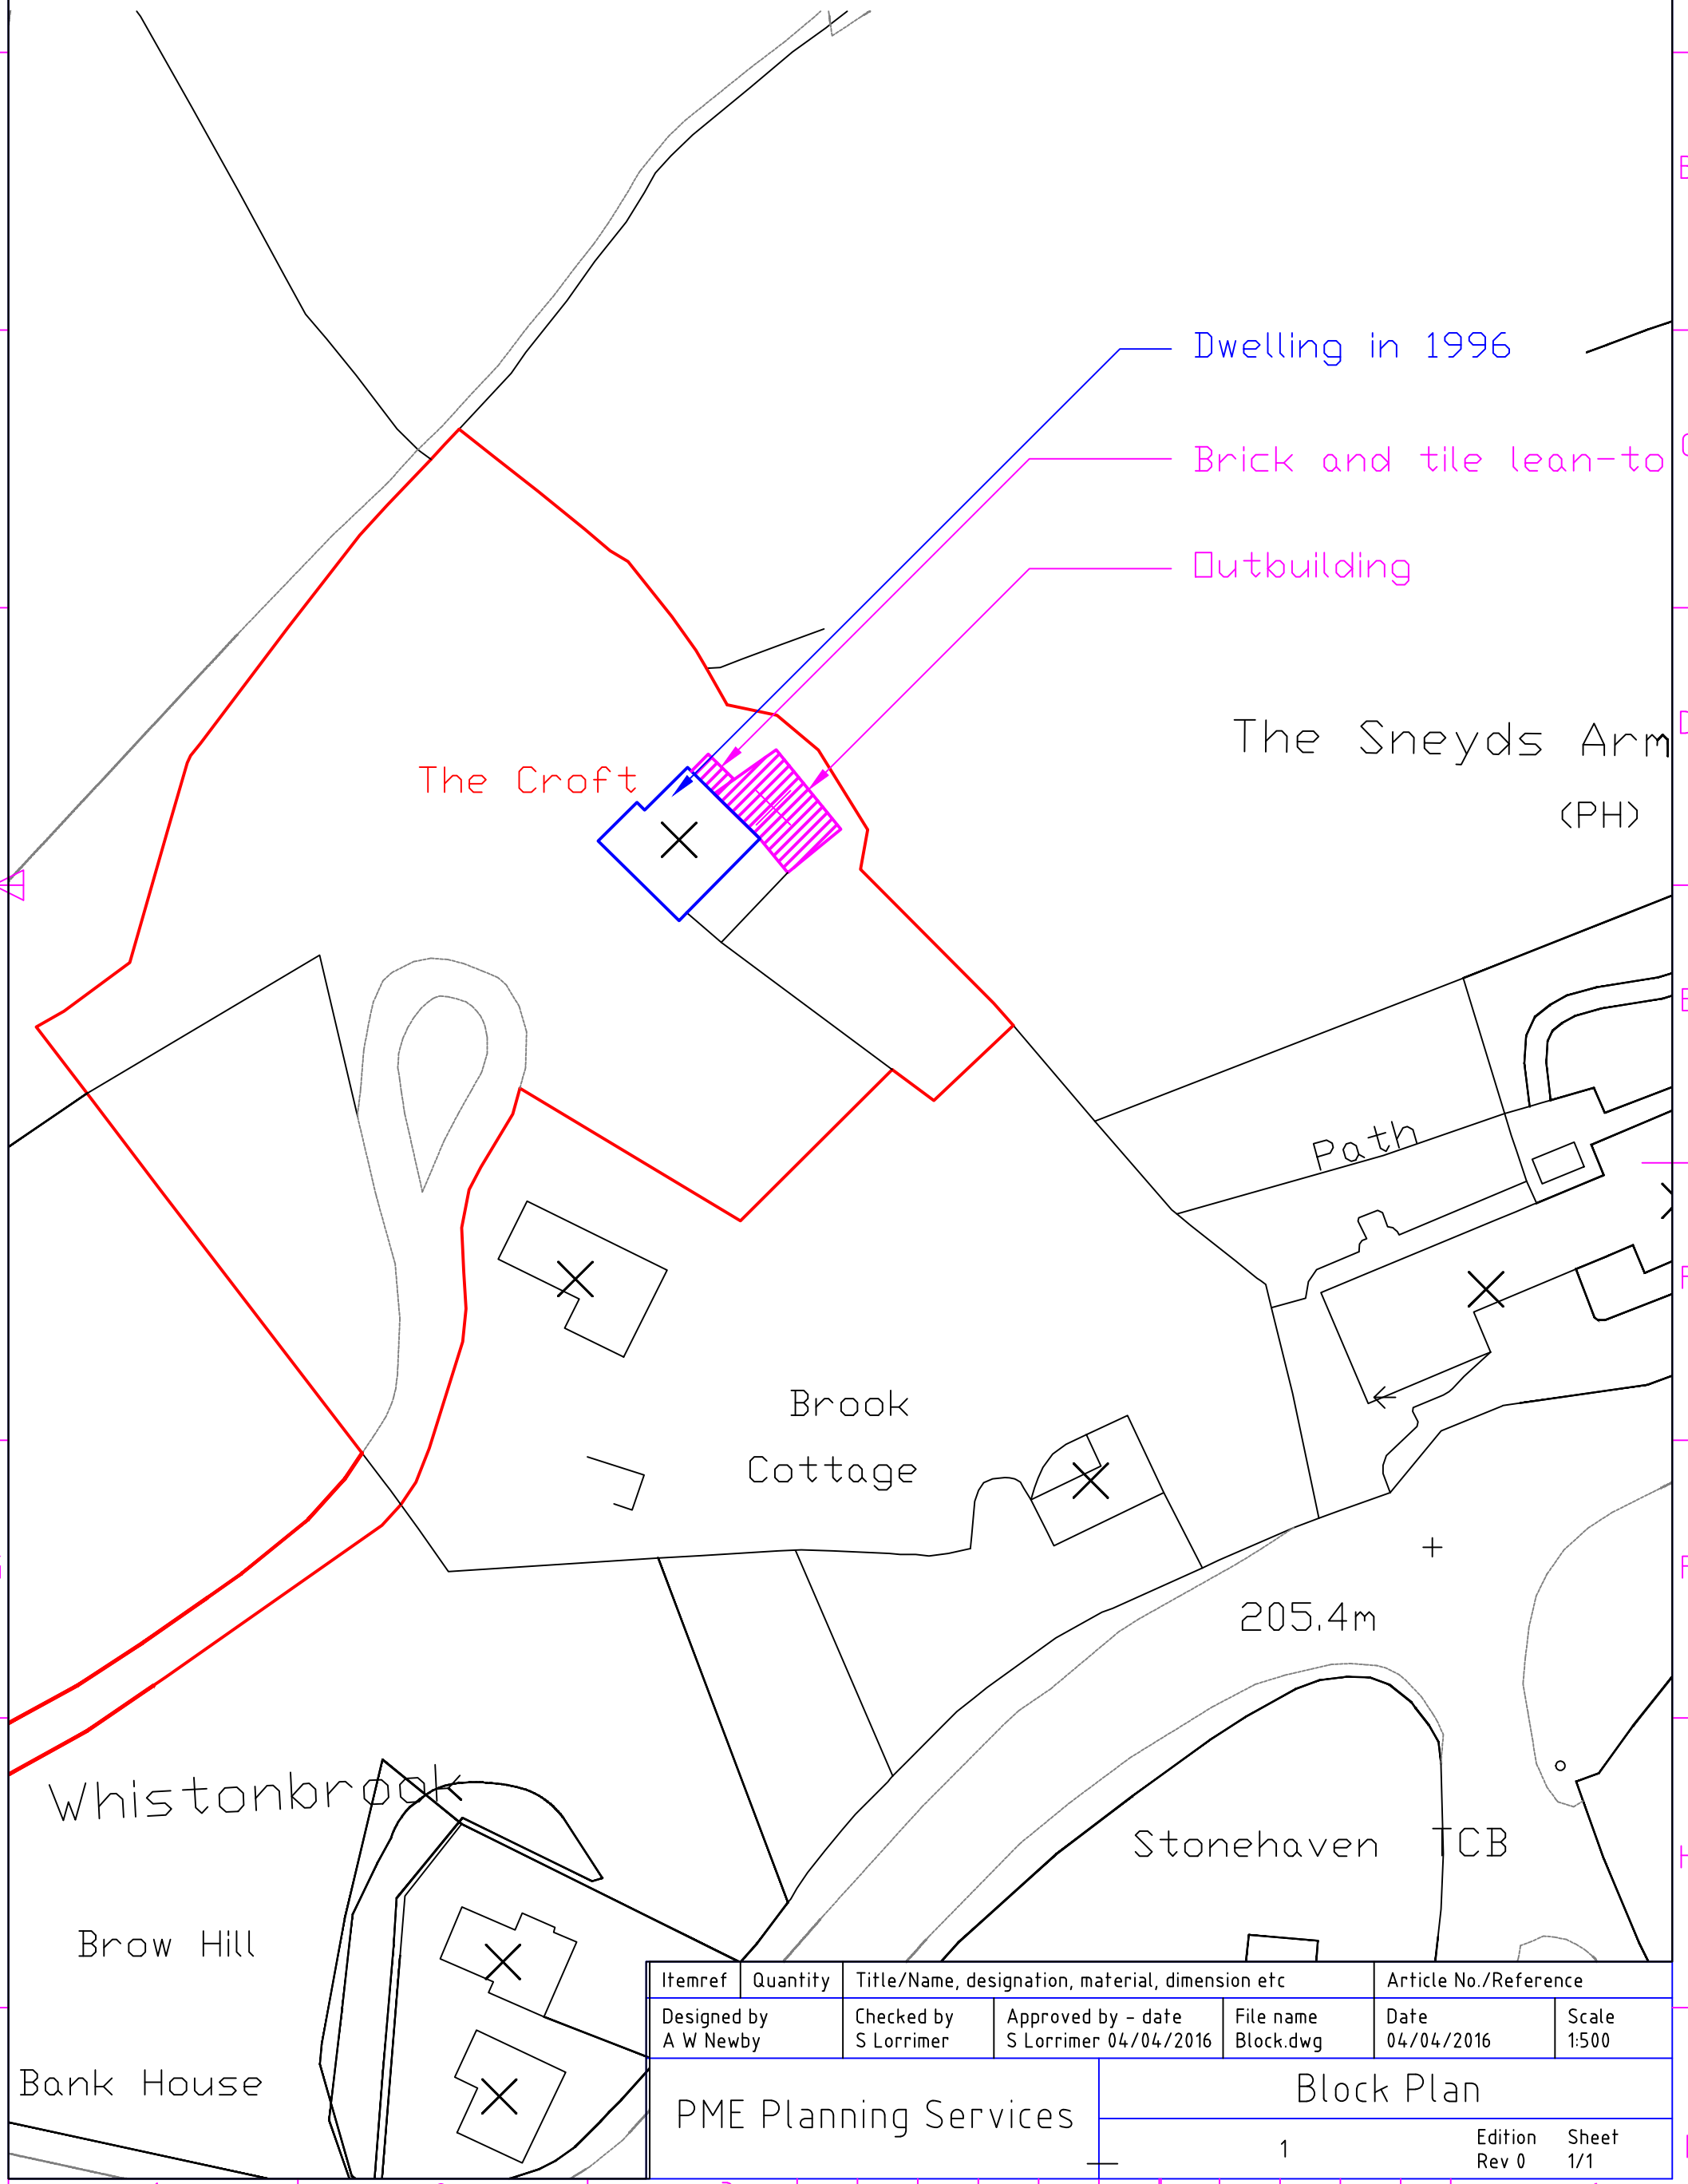

Itemref	Quantity	Title/Name, designation, material, dimension etc			Article No./Reference	
Designed by A W Newby		Checked by S Lorrimer	Approved by - date S Lorrimer 04/04/2016	File name Block.dwg	Date 04/04/2016	Scale 1:500

PME Planning Services

Block Plan

1

Edition Rev 0 | Sheet 1/1