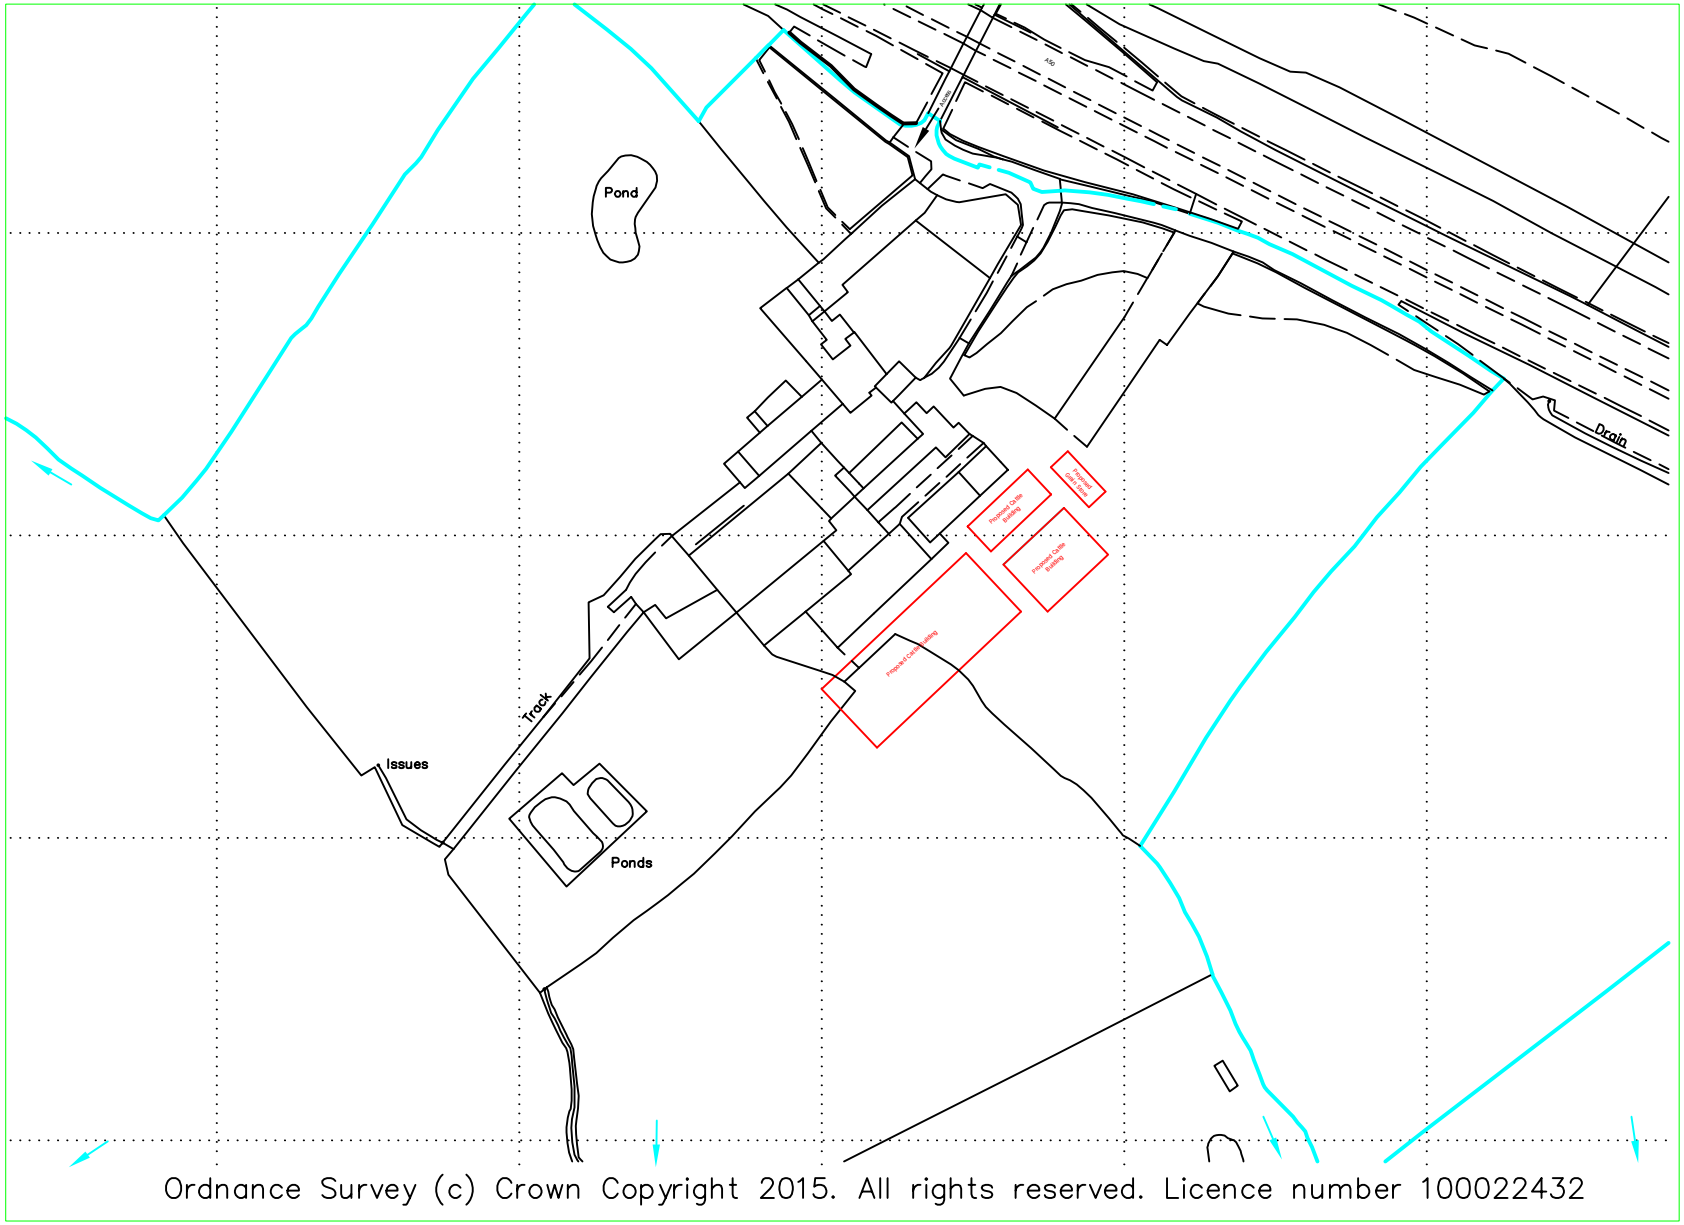

Ordnance Survey (c) Crown Copyright 2015. All rights reserved. Licence number 100022432

Reproduced from Ordnance Survey digital map data, 1:2500 scale, by permission of Ordnance Survey on behalf of The Controller of Her Majesty's Stationery Office.
© Crown copyright.
All rights reserved.
Licence Number: 100046980

A & H Structures Ltd
Narlow Works, Thorpe
ASHBOURNE. DE6 2AT
Tel: 01335 350419
Fax: 01335 350533

Client:

LTL Partners Ltd
Lower Tean Leys Farm
Leigh, Stoke on Trent, ST10 4NS

Project:

Proposed Agricultural Buildings - Cattle Shed and Grain Store with Lean To Building

Title:

Location Plan

Date:	Scale:	Paper:	Drawn:	Checked:
12/04/16	1:2500	A4	SF	
DRG.No.	1108-006		Rev:	App: