




South East Side Elevation

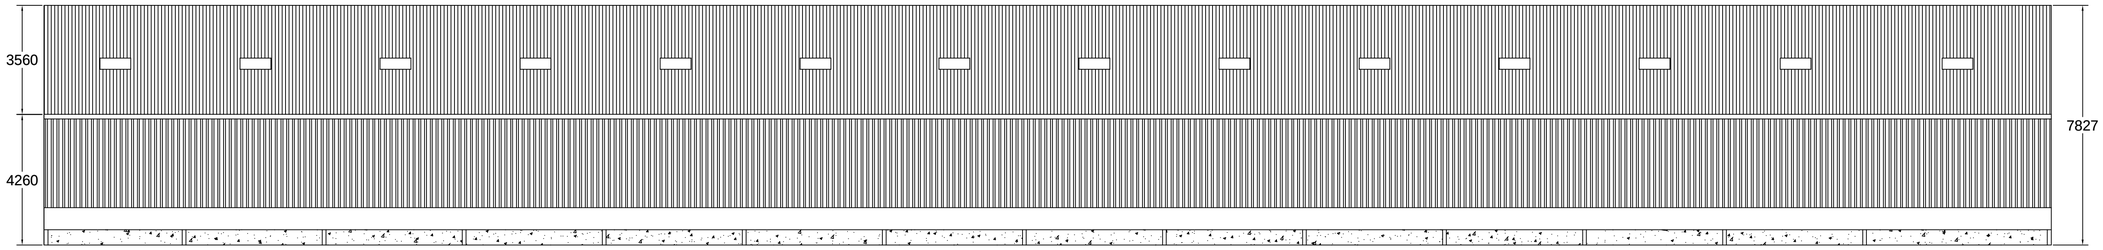

North West Side Elevation

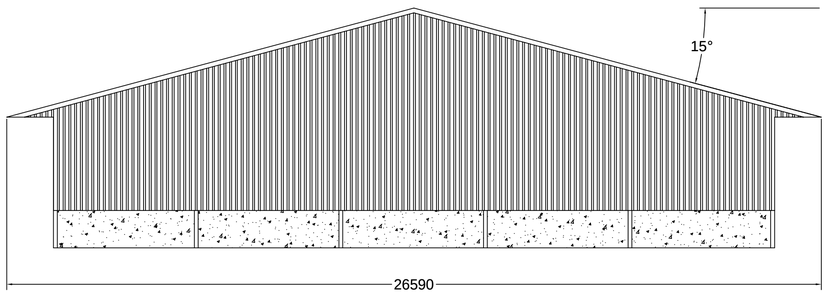

South West Gable Elevation

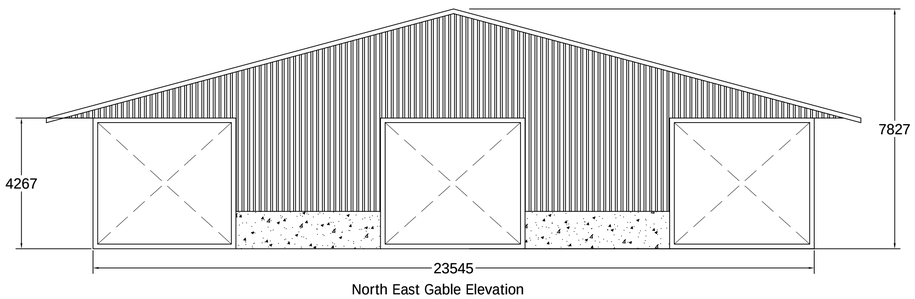

North East Gable Elevation

Roof sheeting to be natural coloured fibre cement sheeting.

Vertical cladding to north west side elevations and both gable elevations to be treated Yorkshire Boarding.

3 No. door openings to north east gable elevation 4.72m wide x 3.65m high.

Below cladding to be pre-stressed concrete panels.

All dimensions are stated in mm.

Rev.	Revision Description	Drn	Chkd	Appd	Date

© Copyright

A & H STRUCTURES LTD
Narlow Works, Thorpe, ASHBOURNE. DE6 2AT
Tel: 01335 350419 Fax: 01335 350533

Client:
LTL Partners Ltd
Lower Tean Leys Farm, Leigh
Stoke on Trent, ST10 4NS

Project:
Proposed Construction of Steel Framed Agricultural Building

Title:
Elevation Details – Building No: 4

Drawn by:	Designed by:	Checked:
Sian Fergusson		
Date: 12/04/16	Index No.:	Approved:

Scales: 1:100 @A1

Drawing No: 1108–004 Revision