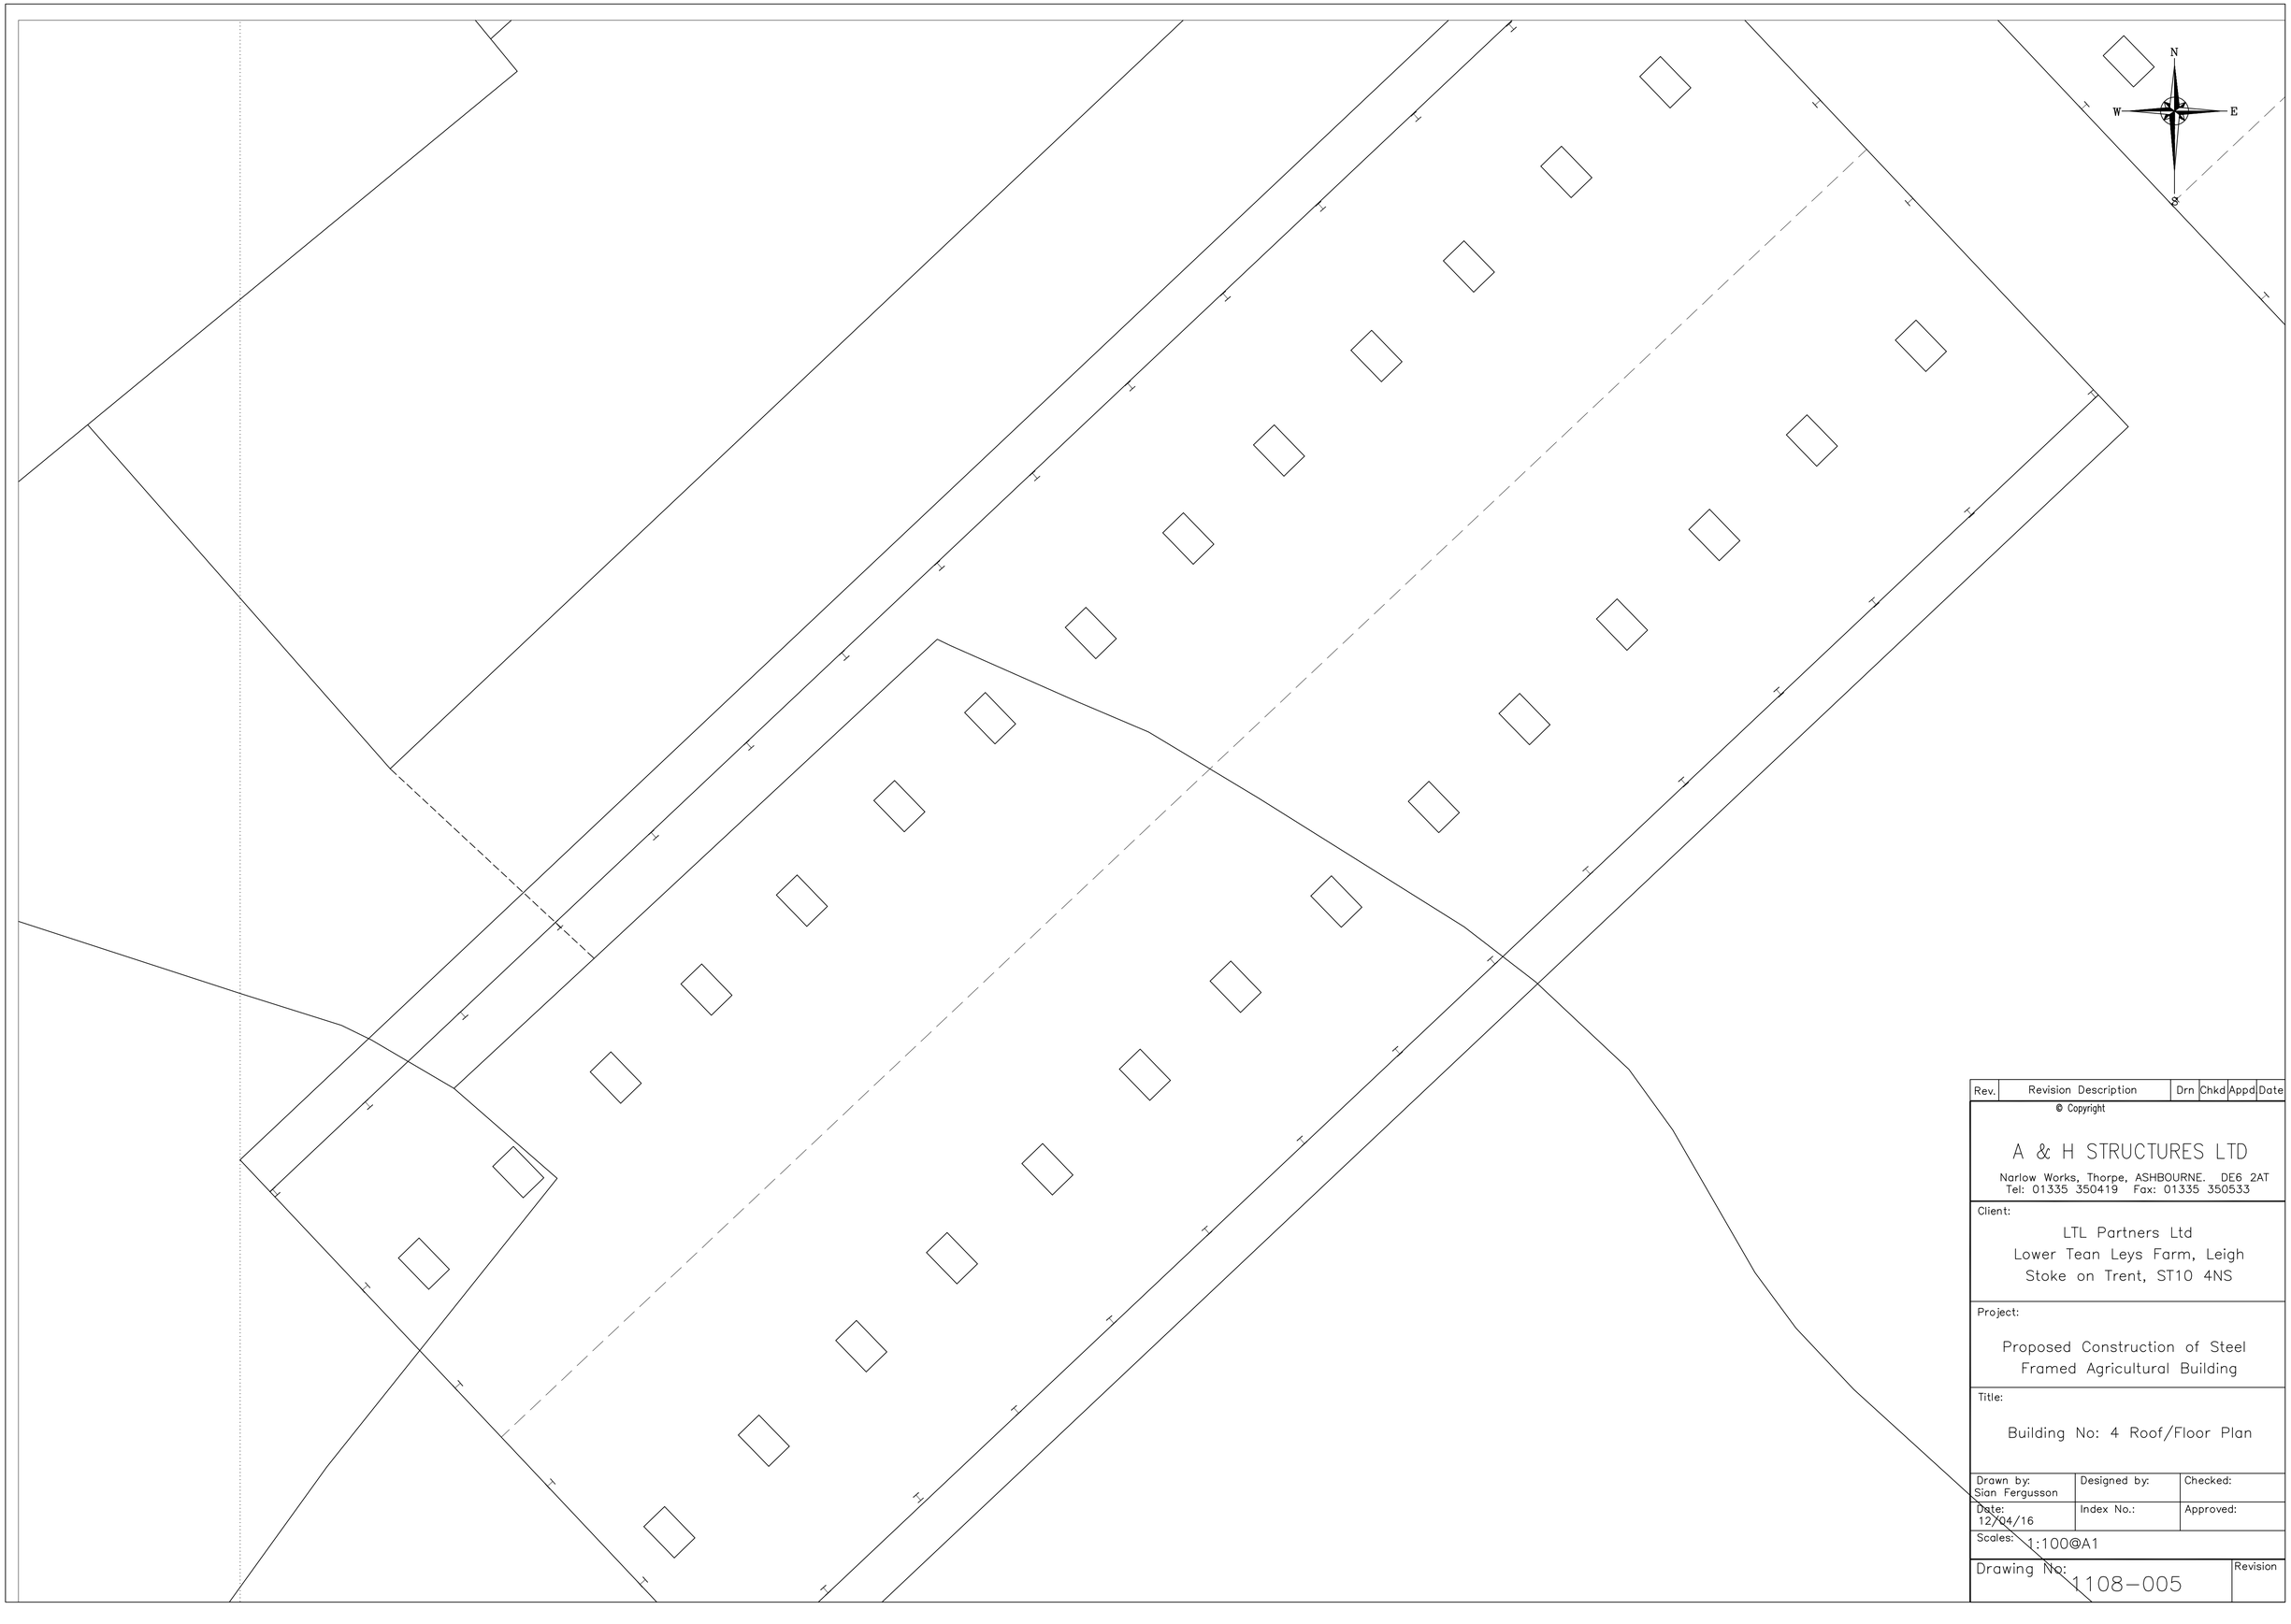

Rev.	Revision Description	Drn	Chkd	Appd	Date

© Copyright

A & H STRUCTURES LTD
Narlow Works, Thorpe, ASHBOURNE. DE6 2AT
Tel: 01335 350419 Fax: 01335 350533

Client:
LTL Partners Ltd
Lower Tean Leys Farm, Leigh
Stoke on Trent, ST10 4NS

Project:
Proposed Construction of Steel Framed Agricultural Building

Title:
Building No: 4 Roof/Floor Plan

Drawn by:	Designed by:	Checked:
Sian Fergusson		
Date: 12/04/16	Index No.:	Approved:
Scales: 1:100@A1		

Drawing No: 1108–005 Revision