SMD/2015/0804

Condition 8 : Plant Noise

Notes:

Zone where plant to be located.

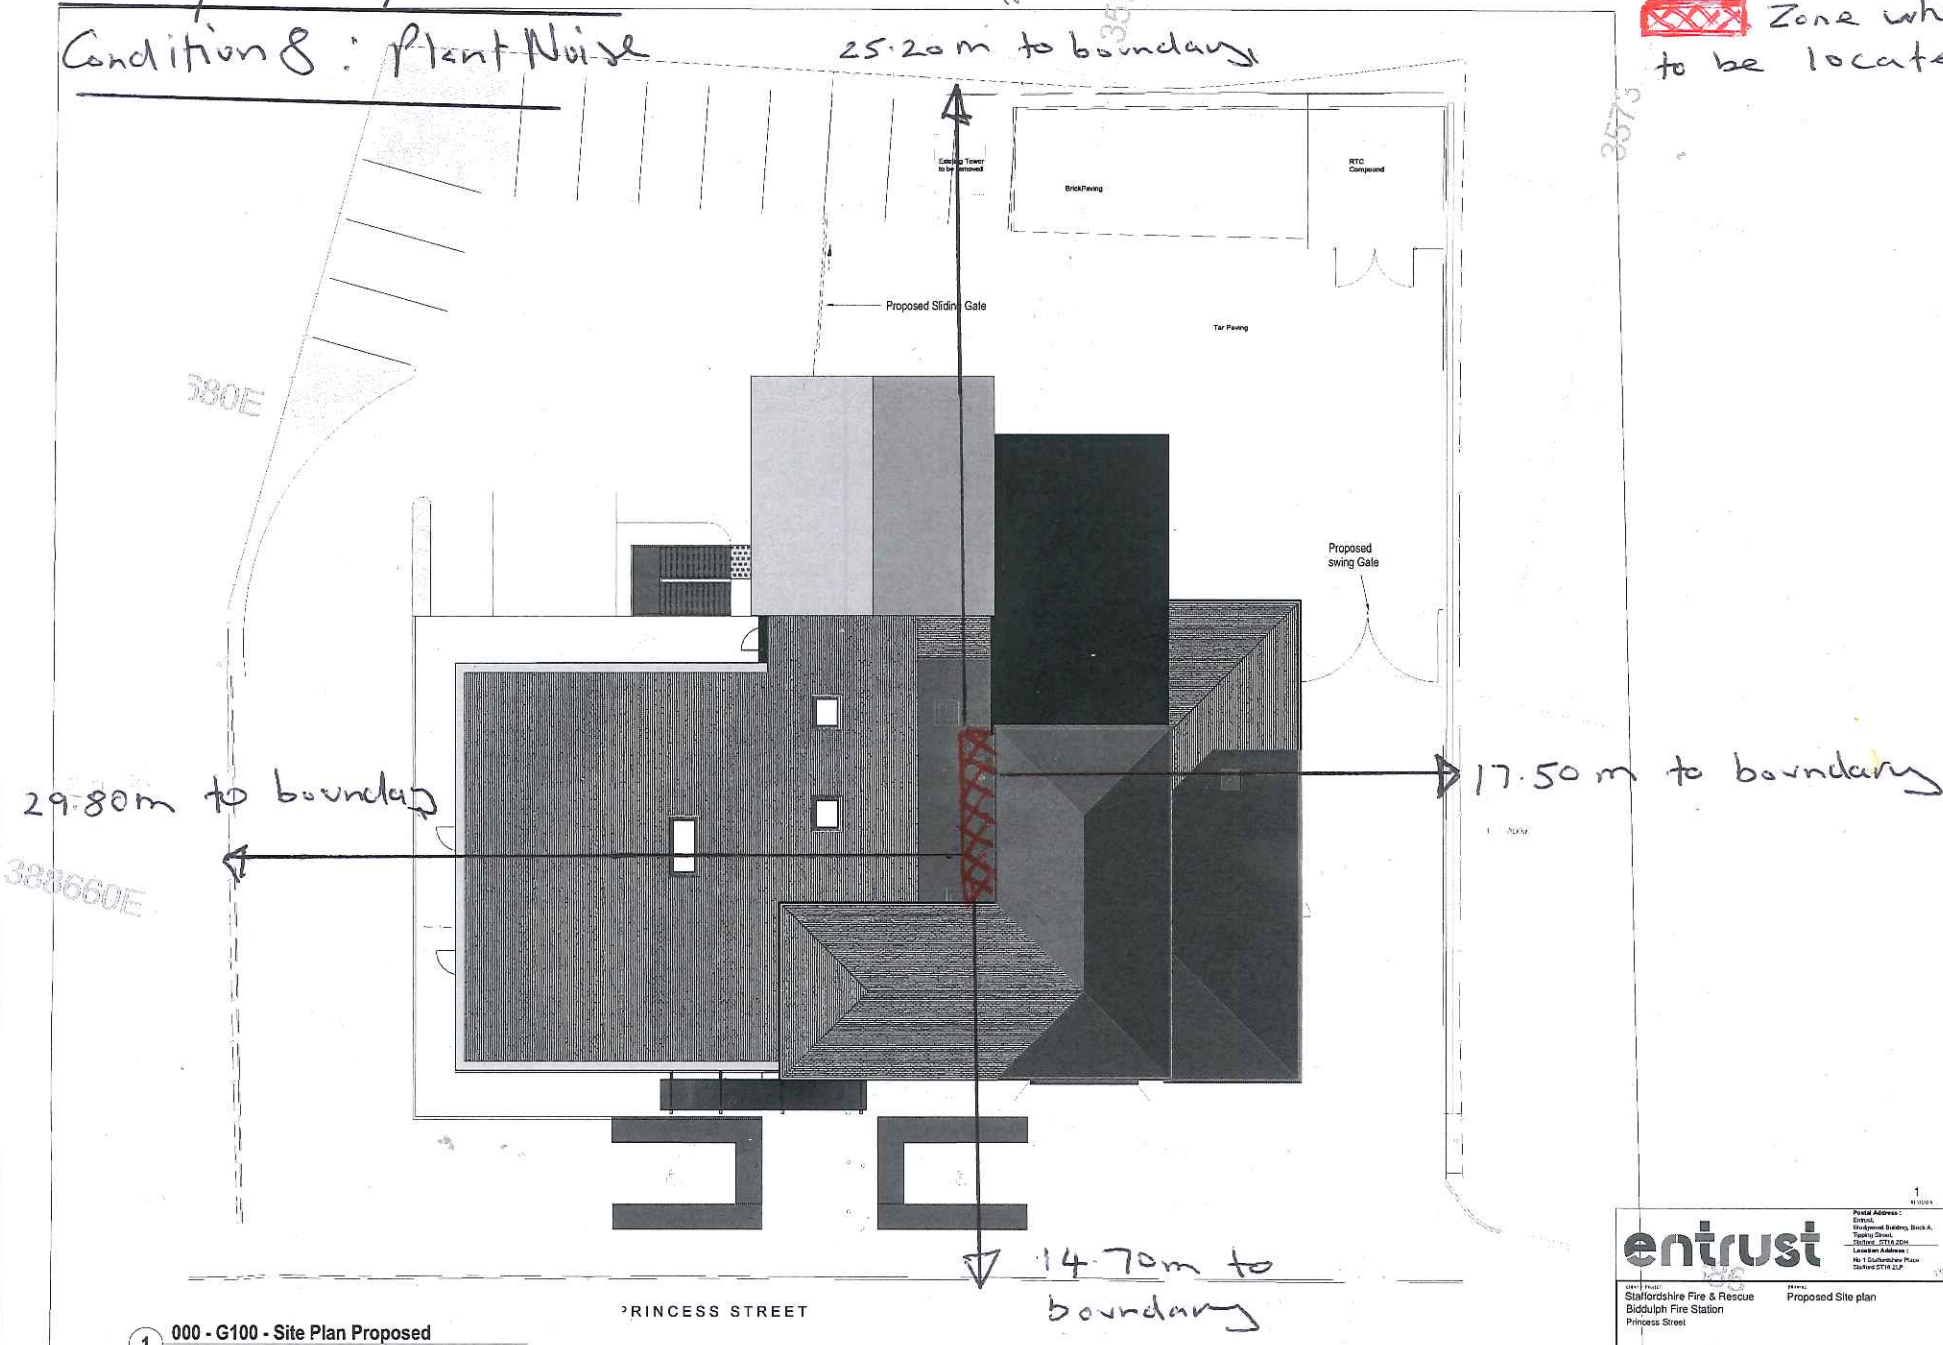

1 000 - G100 - Site Plan Proposed
1 : 100

1 Training Building 13-11-15

entrust

Postal Address : Entrust, Wedgwood Building, Block A, Tipping Street, Stafford ST16 2DH
Location Address : No 1 Staffordshire Place Stafford ST16 2LP

Property Services

Checker

Staffordshire Fire & Rescue
Biddulph Fire Station
Princess Street

Proposed Site plan

5343

1 : 100 A1 A010

Author

10/29/15 1

Copyright to this drawing and design belongs to Entrust Property Services. Unauthorised reproduction infringes copyright and may result in contractual or civil proceedings. Contractors must also use the Architect / Project Designer / Engineer or Surveyor of any variations between this drawing and dimensions found on site. DO NOT SCALE only written dimensions to be used. Any Ordnance Survey Mapping is reproduced with the permission of the Controller of Her Majesty's Stationery Office Crown copyright. Unauthorised reproduction infringes Crown copyright and may lead to prosecution or civil proceedings. Staffordshire County Council Licence No. 100019422 2012.