

Copyright of this drawing is vested in the Architect and it must not be copied or reproduced without consent. Figured dimensions only are to be taken from this drawing. All contractors must visit the site and be responsible for taking and checking all dimensions relative to their work. Hewitt&Carr Architects Ltd are to be advised of any variation between drawings and site conditions.
DO NOT SCALE OFF THIS DRAWING.....IF IN DOUBT ASK


Rev.	Drawn	Comments	Date

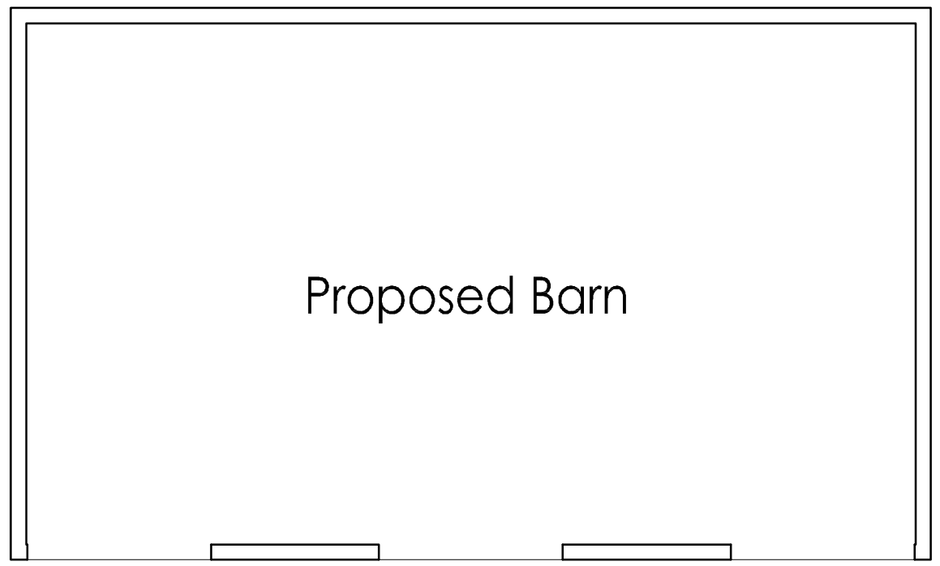


Proposed Floor Plan 1:100

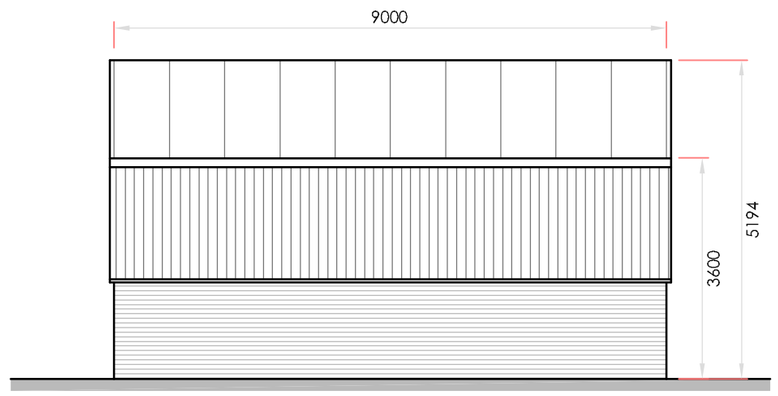


Proposed Side Elevation 1:100

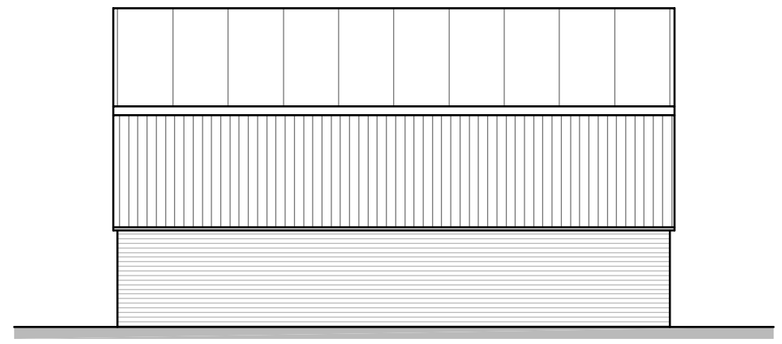

Proposed Side Elevation 1:100

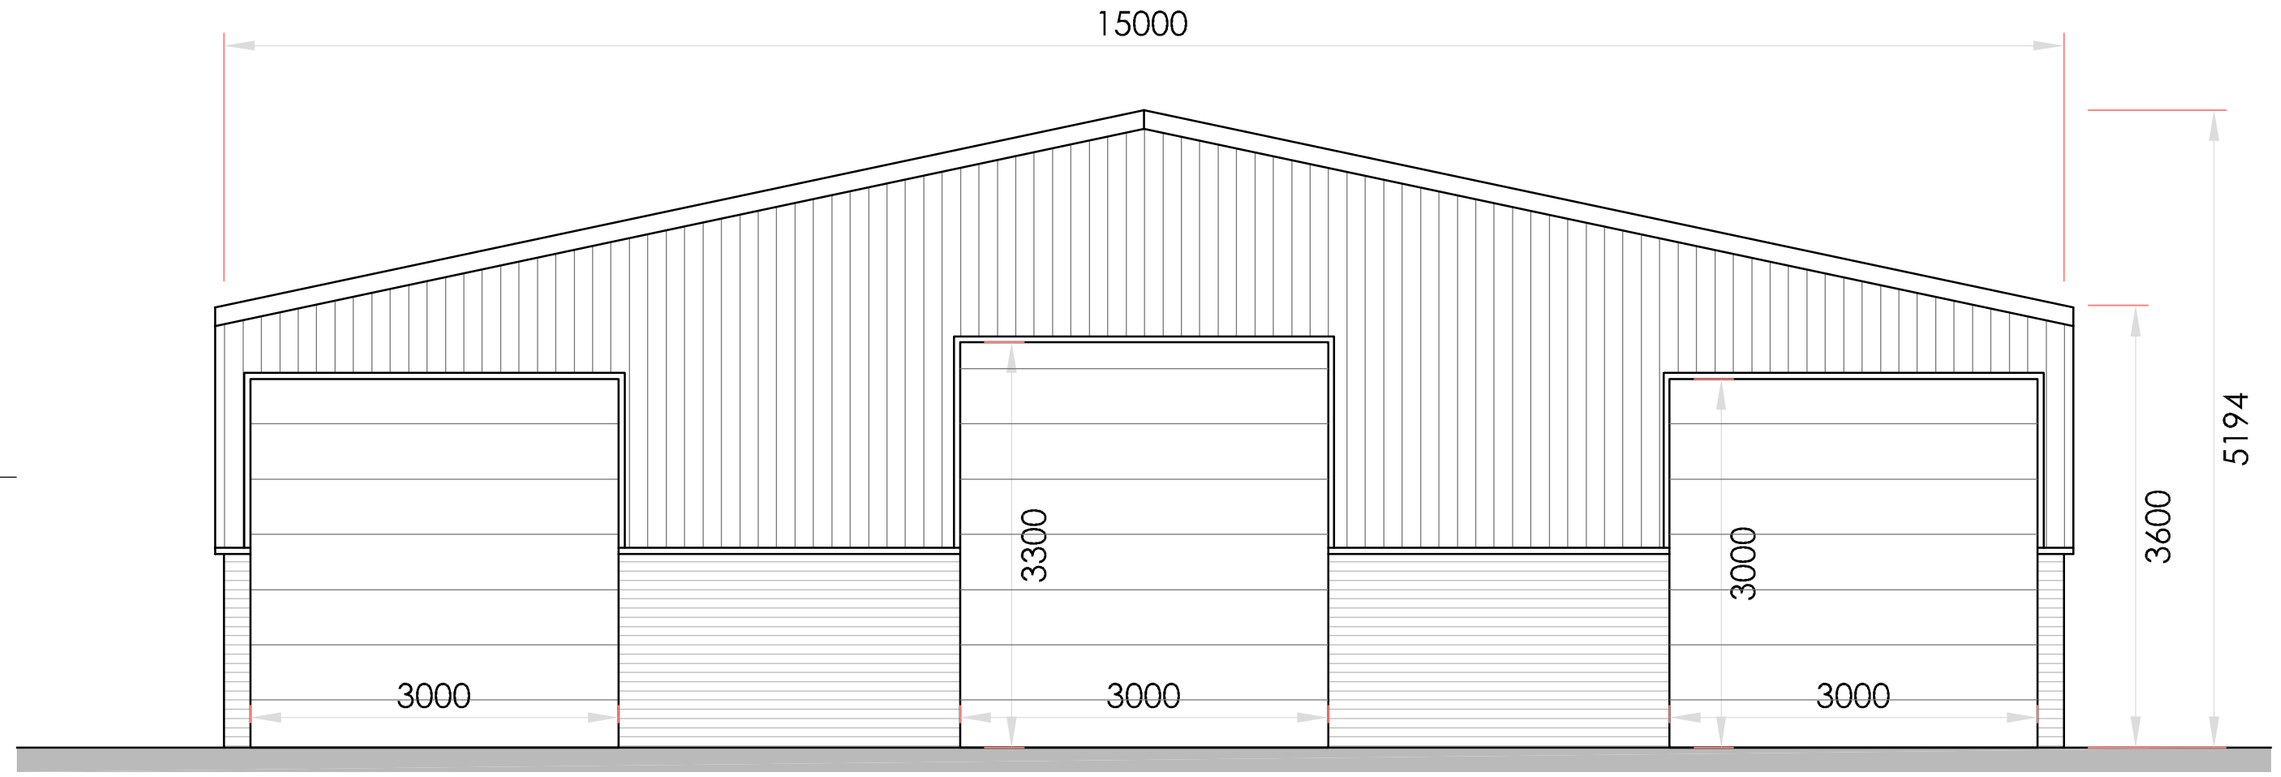

Proposed Front Elevation 1:50

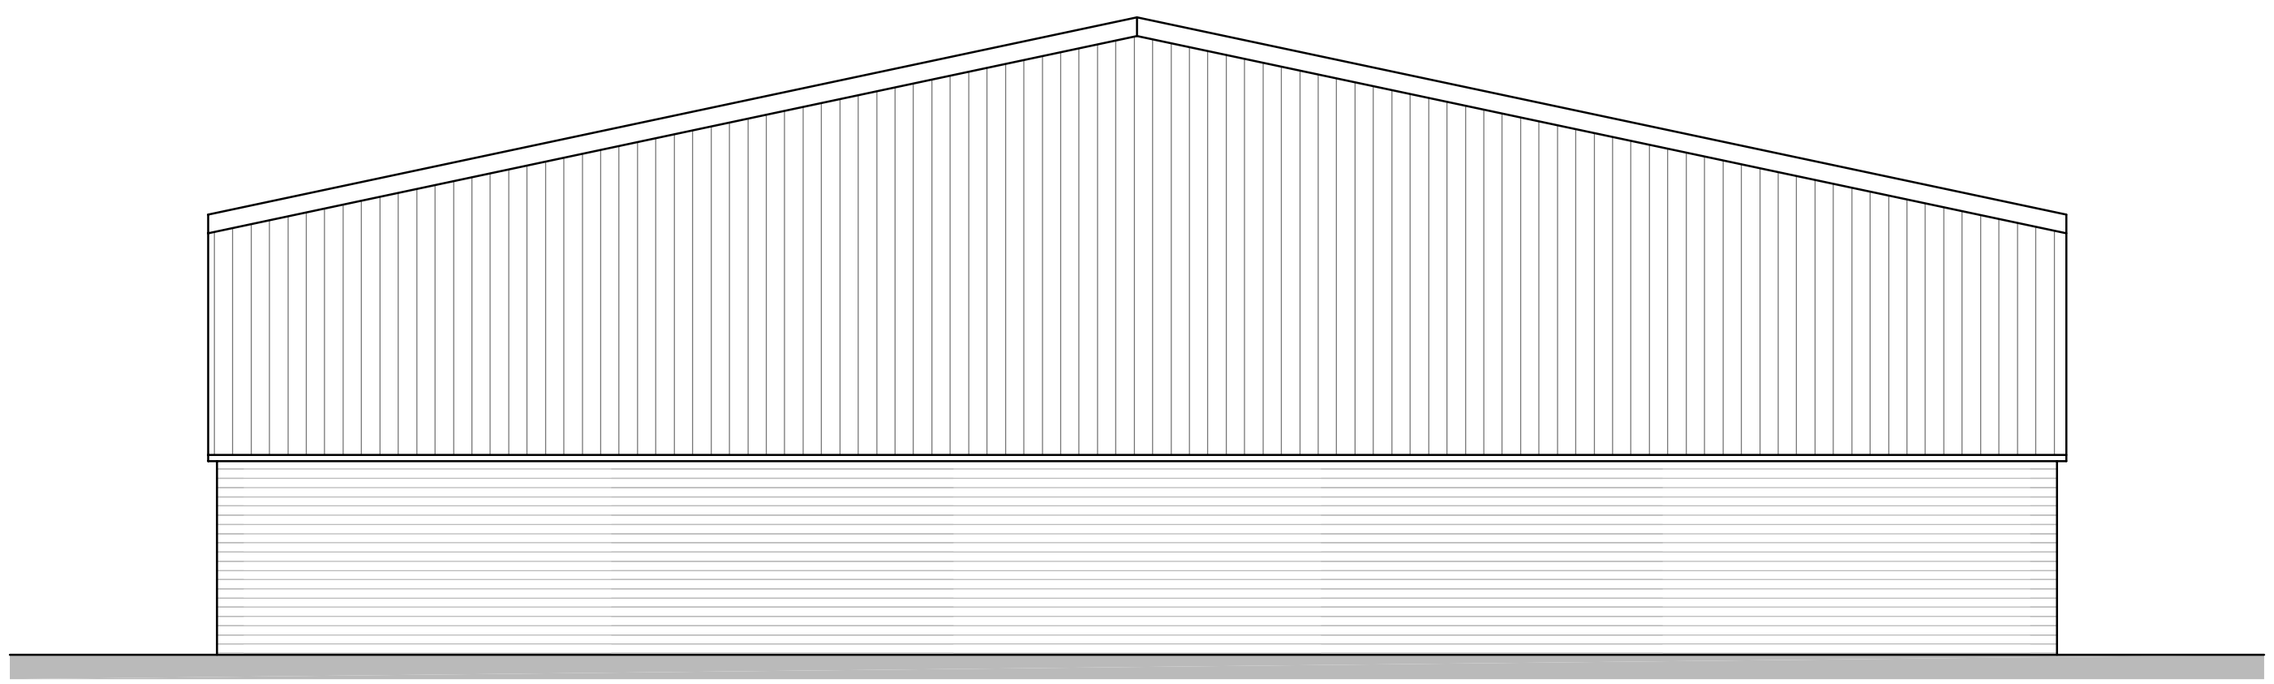

Proposed Rear Elevation 1:50





Typical Examples

Hewitt&Carr Architects
A: The Studio I 7A High Street I Cheadle I Staffordshire I ST10 1AA
T: 07803 256299 I 07971 396376
E: enquiries@hcarchitects.co.uk
W: www.hcarchitects.co.uk

Client
Nationwide Silo Access

Project
Pole Barn and New Vehicular Access
Land Off Ross Road, Whiston

Title
Proposed Plans & Elevations
for New Barn to Agricultural Land

Status
Planning

Date APR 2016 Drawn NJH

Scale @A2 As Stated Checked

Project No 00484 Drawing No. AL(0)03 Rev

PLANNING

File Ref: H:\