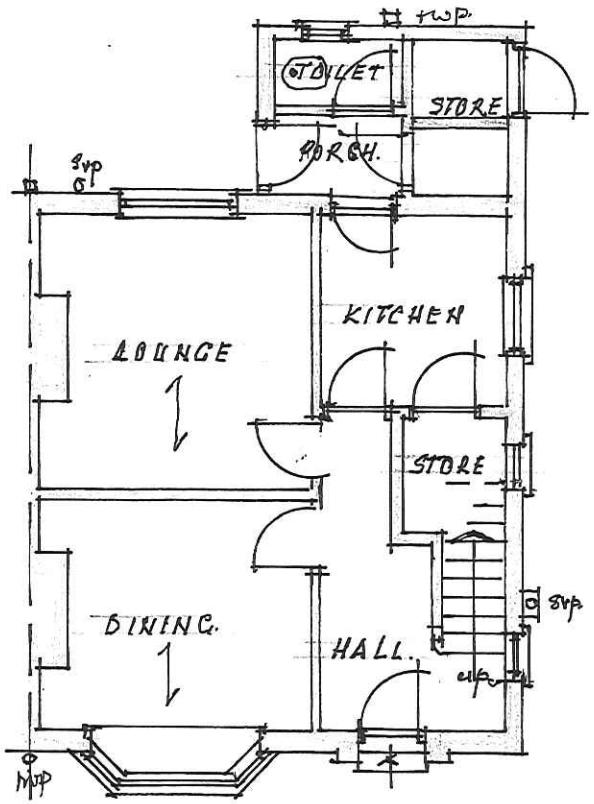

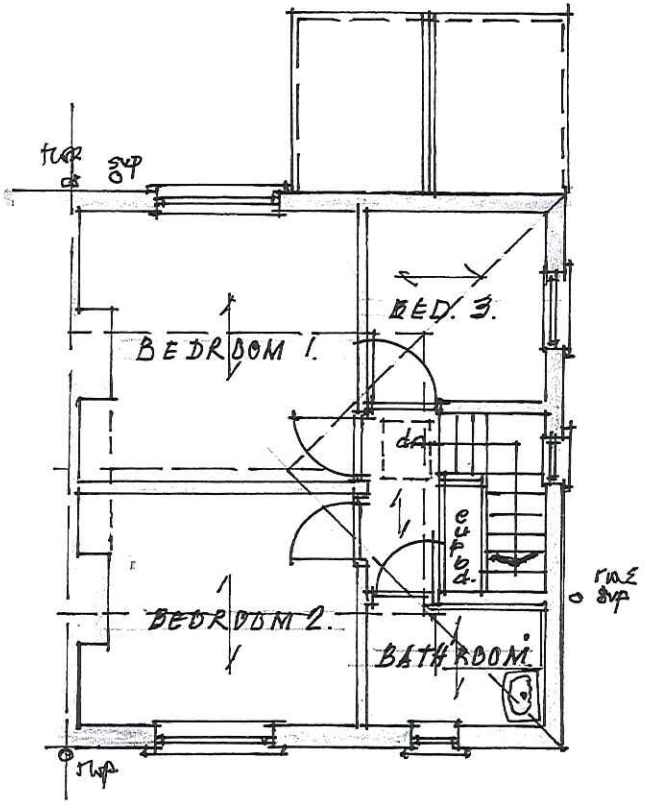

• GROUND FLOOR PLAN •

• FIRST FLOOR PLAN •

• MR. T CASTREY. PLANS AS EXISTING OF "ORCHARD CORNER"
• 108 CAVERSWALL LANE BLYTHE BRIDGE STOKE-ON-TRENT.
• SCALE 1:100 •

- P.M. Jones.
- 5. Egerton Road.
- Hartshill.
Stoke on Trent ST4 6AY.
2015.

Drg No 1.