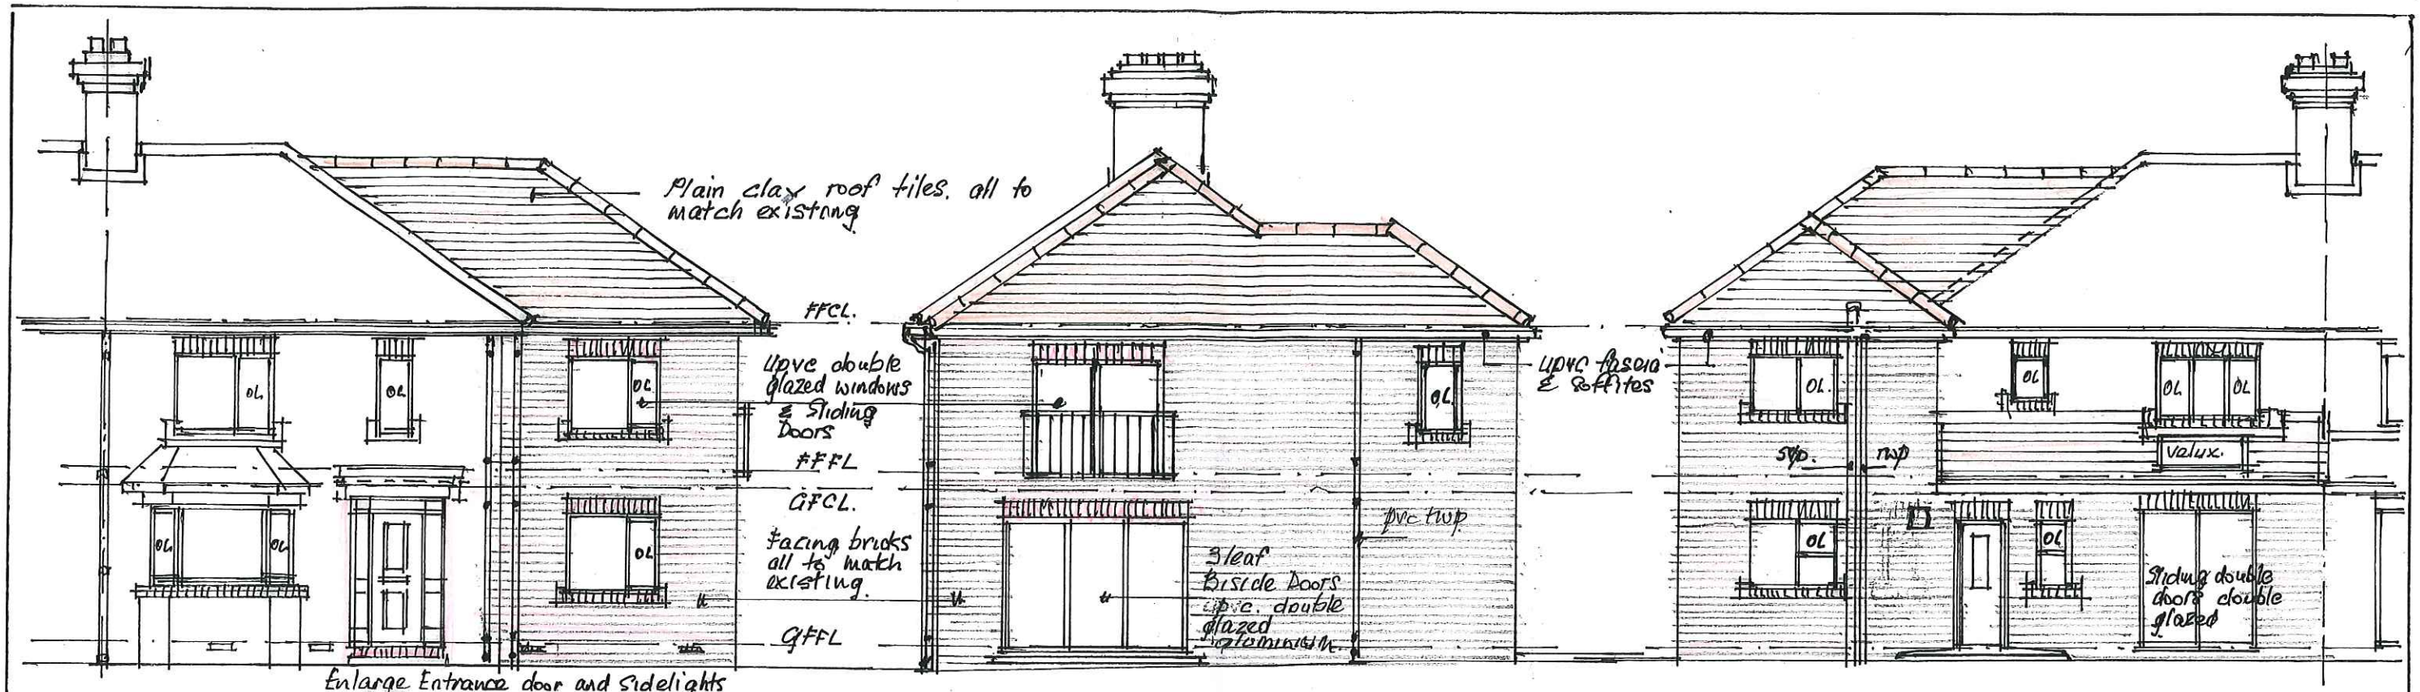

·FRONT ELEVATION · SOUTH WEST · · SIDE ELEVATION · SOUTH EAST · · REAR ELEVATION · NORTH EAST ·

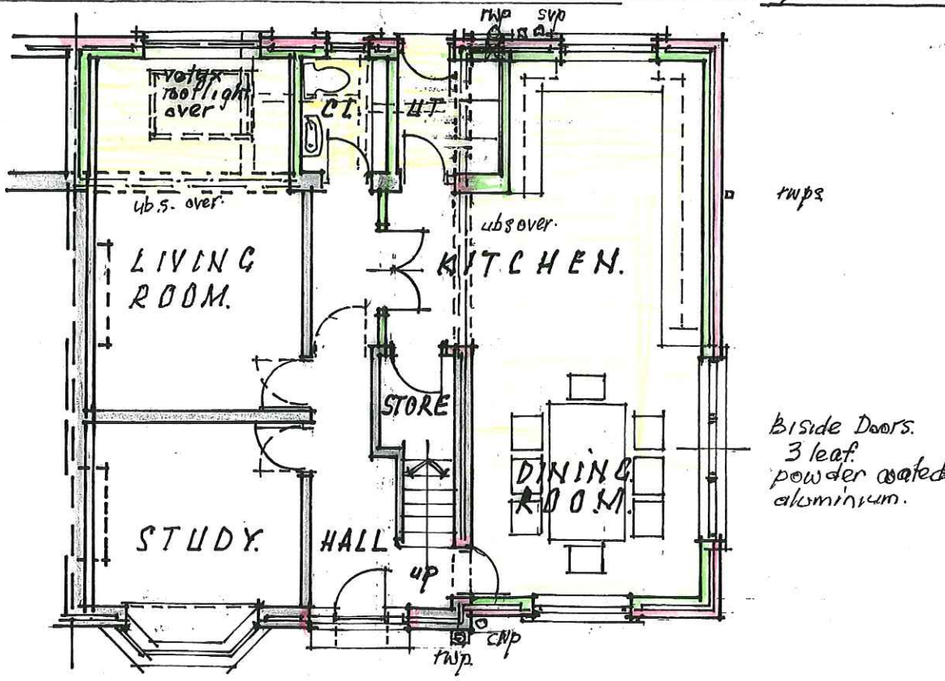

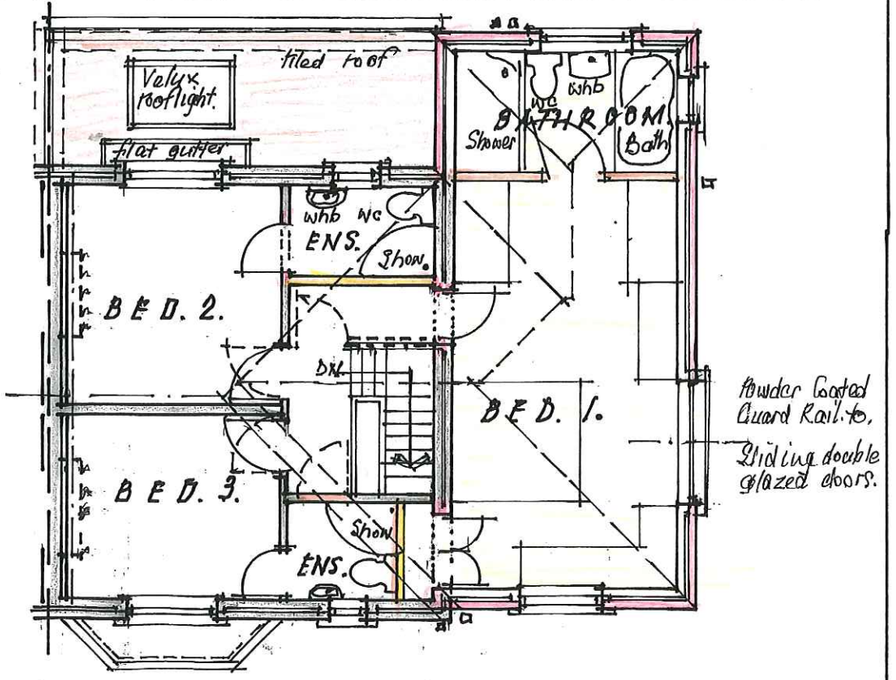

· GROUND FLOOR PLAN · · FIRST FLOOR PLAN ·

· MR. T. CASTREY "ORCHARD CORNER" 108. CAVERSWALL ROAD.
· BLYTHE BRIDGE · STOKE-ON-TRENT · PROPOSED EXTENSIONS & ALTERATIONS ·
· SCALE · 1 · 100 ·

P.M. Jones
5 Egerton Road.
Hartshill
Stoke-on Trent. ST4 6AY

Drg. No 3.