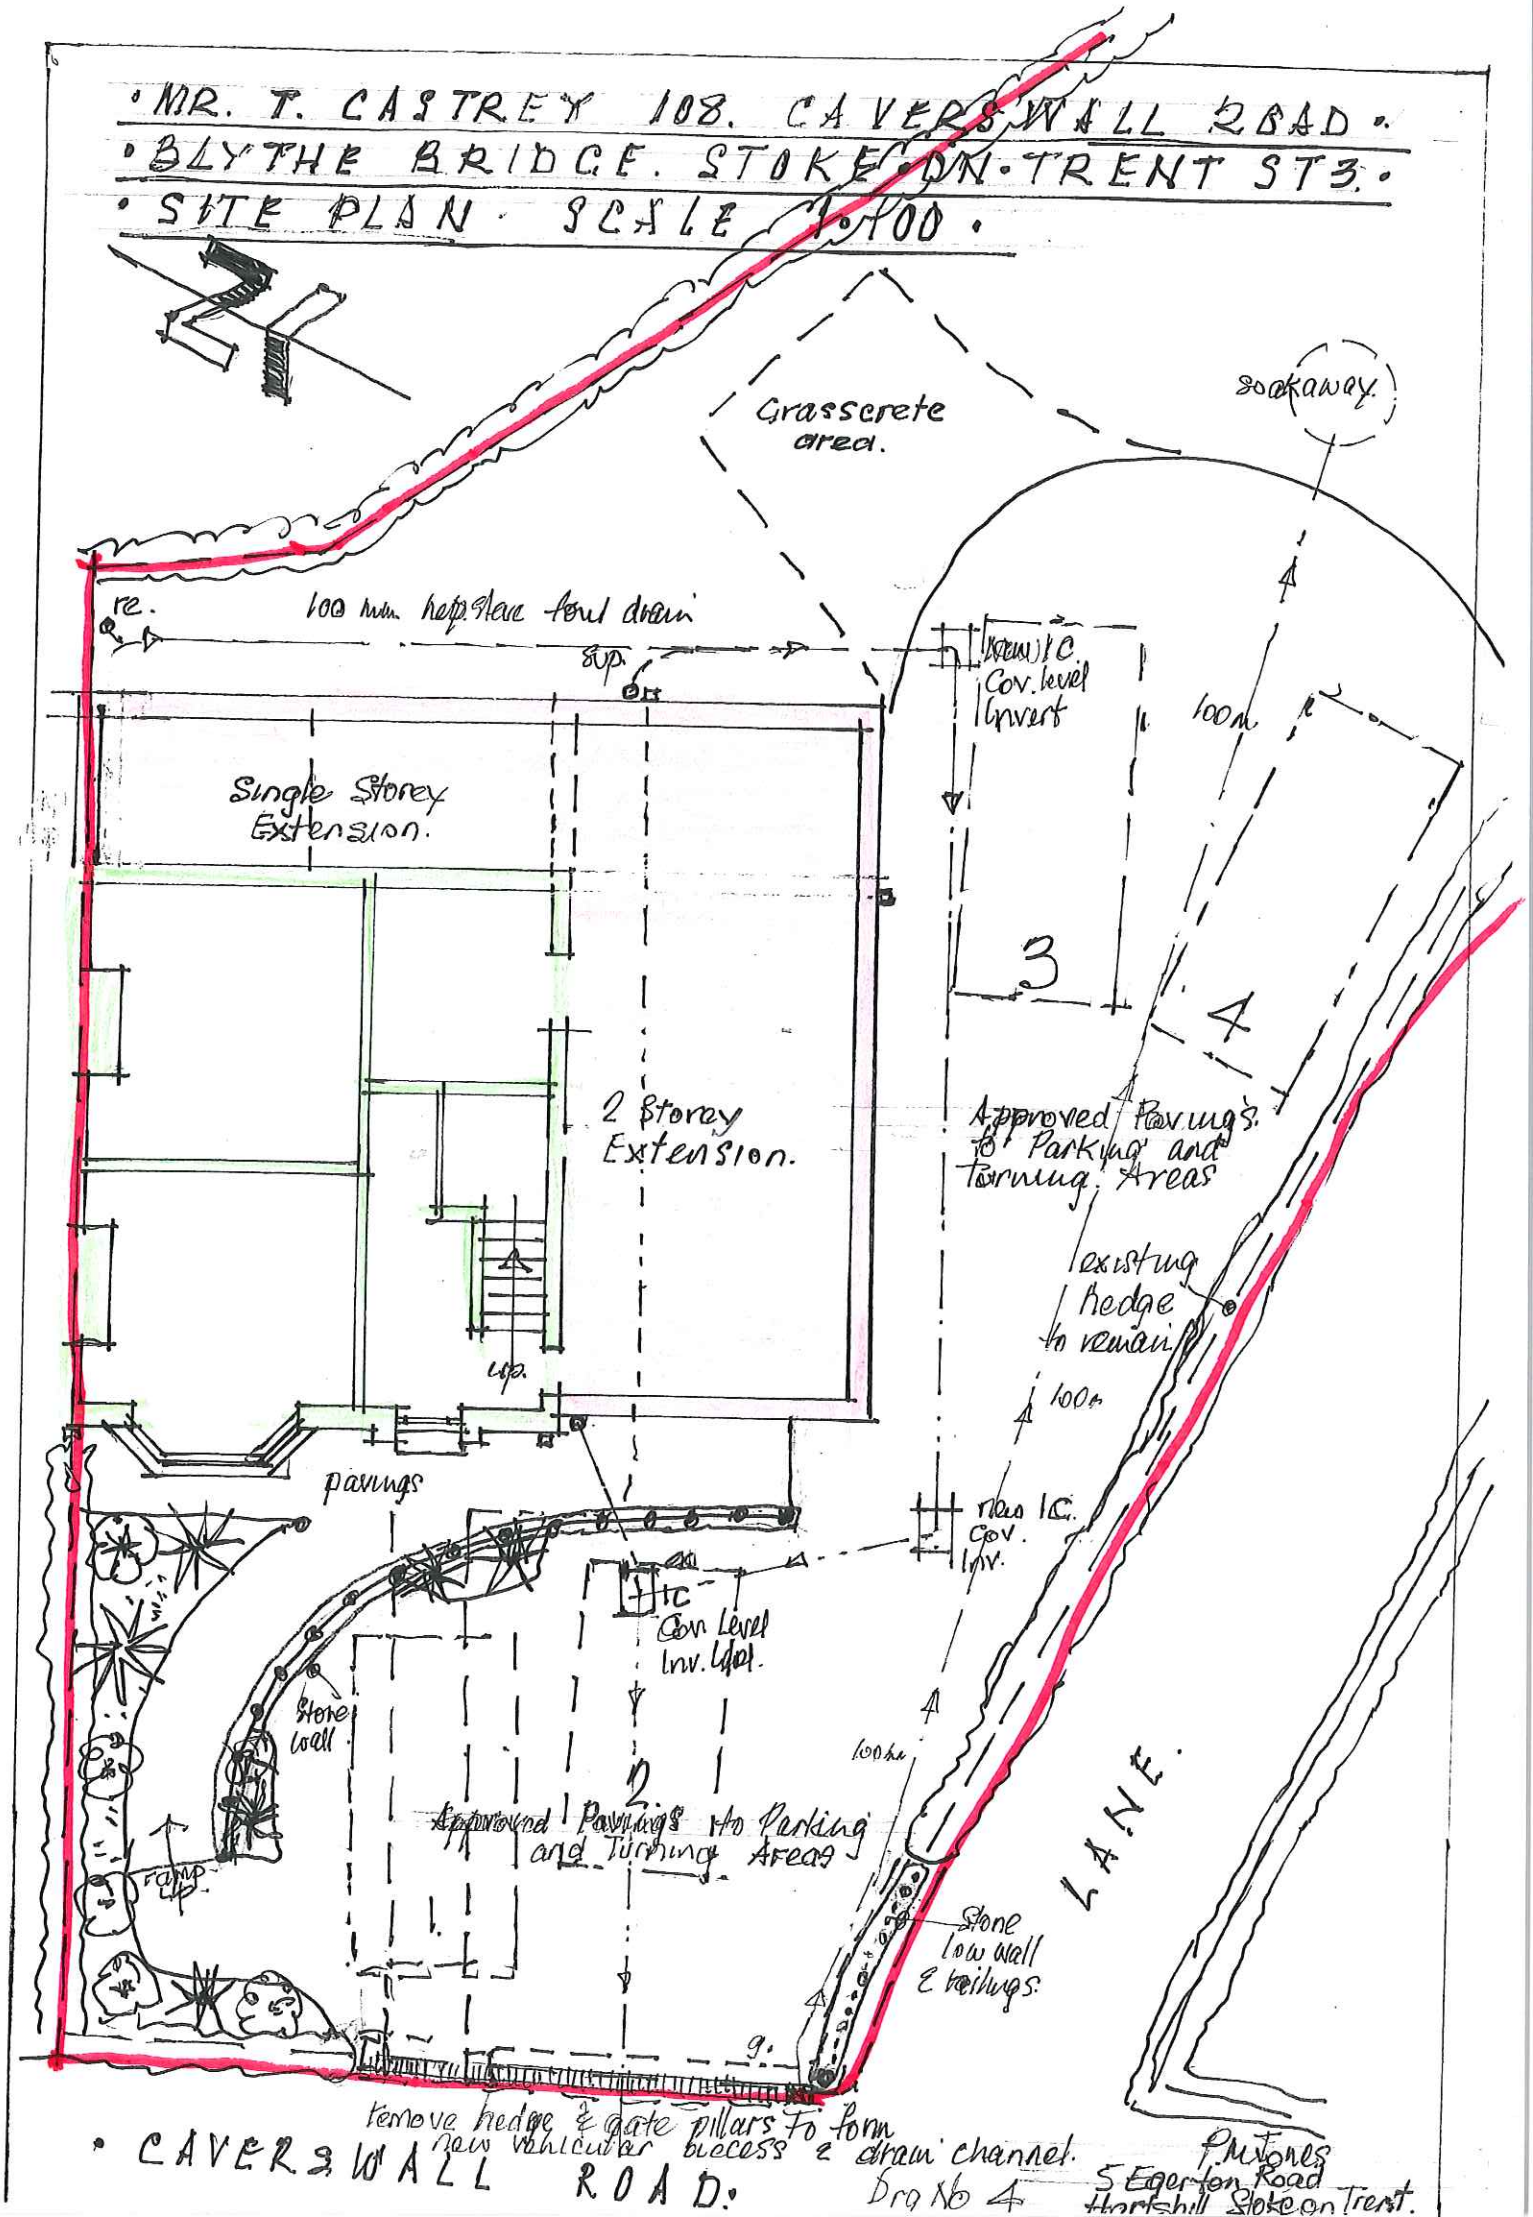

• MR. T. CASTREY 108. CAVERSWALL ROAD •
• BLYTHE BRIDGE. STOKE ON TRENT ST3. •
• SITE PLAN · SCALE 1:100 •
N
Grasscrete area.
soakaway.
re.
100 mm hep. stone foul drain
sup.
new I.C. Cov. level Invert
100m
Single Storey Extension.
3
4
2 Storey Extension.
Approved Pavings to Parking and Turning Areas
existing hedge to remain
up.
100m
pavings
new I.C. Cov. Inv.
I.C. Cov. Level Inv. Lvl.
Stone wall
100m
2
Approved Pavings to Parking and Turning Areas
ramp up
LANE.
Stone low wall & railings.
g.
remove hedge & gate pillars to form new vehicular access & drain channel.
• CAVERSWALL ROAD.
Drg No 4
P.M. Jones
5 Egerton Road
Hartshill Stoke on Trent.