Ryder Ford
ASSOCIATES

DEVELOPMENT CONSULTANTS

ARCHITECTURE : PLANNING

BUILDING SURVEYING AND CONSERVATION
FARM AND COUNTRYSIDE

PARKSIDE PARK ROAD LEEK
STAFFORDSHIRE ST13 8JT 01538 398290

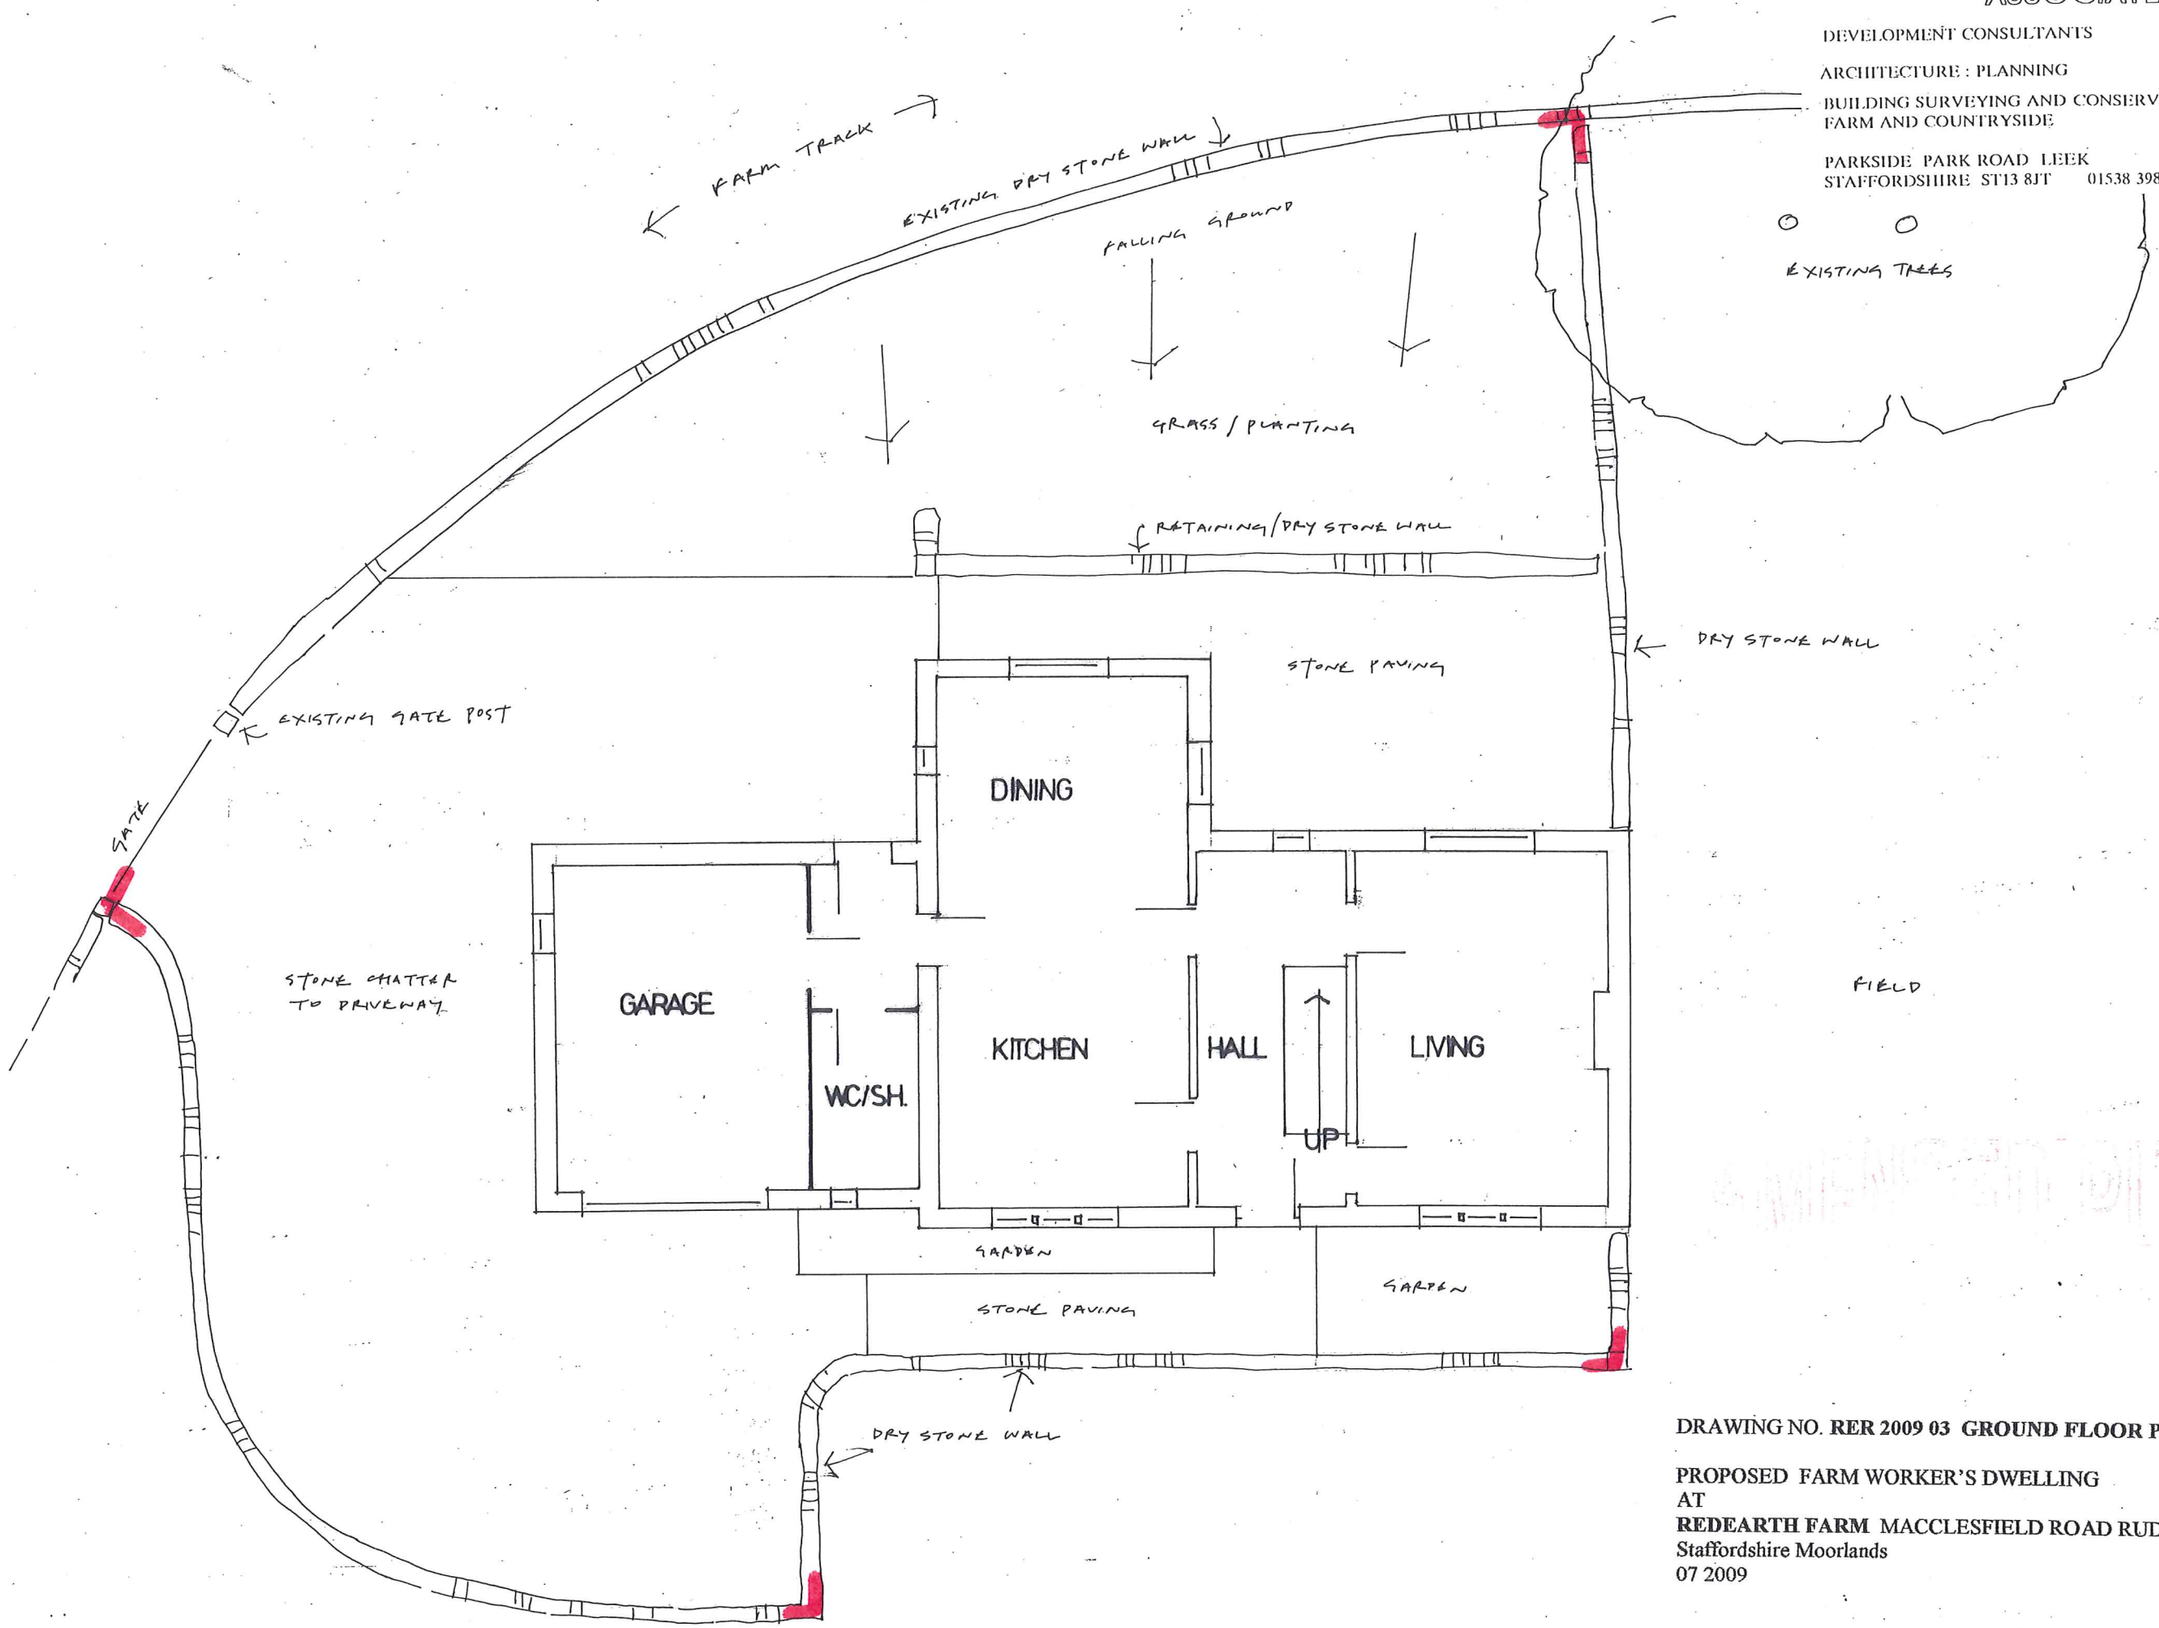


DRAWING NO. **RER 2009 03 GROUND FLOOR PLAN 1:10**

PROPOSED FARM WORKER'S DWELLING
AT
**REDEARTH FARM** MACCLESFIELD ROAD RUDYARD
Staffordshire Moorlands
07 2009