


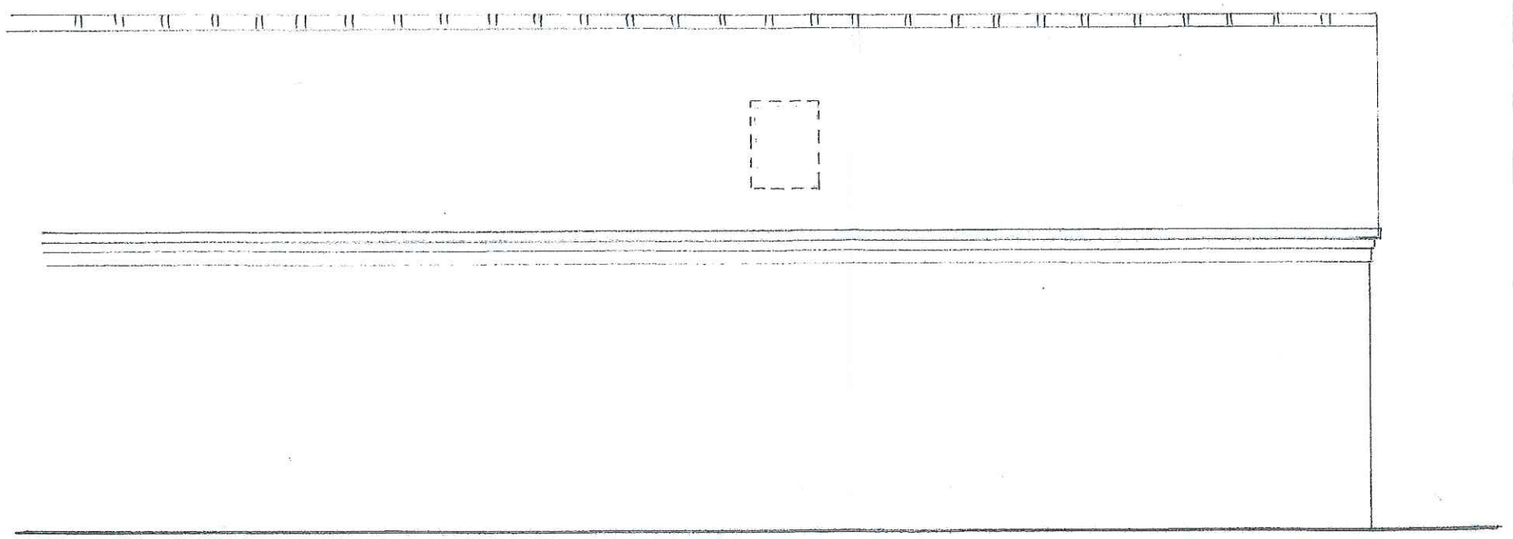



KIM SEATON/DESIGN
26 WOODLAND DRIVE
ROCESTER
STAFFORDSHIRE
ST14 5LY
01889 590 164
07793 543 120

GARSTON HOUSE FARM, WHISTON ST10 2HX.

HOLIDAY LET BARN

SCALE 1:50 1:500
EXISTING/PROPOSED.
END ELEVATION & REAR ELEVATIONS TO STAY THE SAME APART FROM VELUX OVER BATHROOM

MEASUREMENTS TO BE CHECKED ON SITE
DRAWINGS FOR PLANNING ONLY
© K. SEATON.