
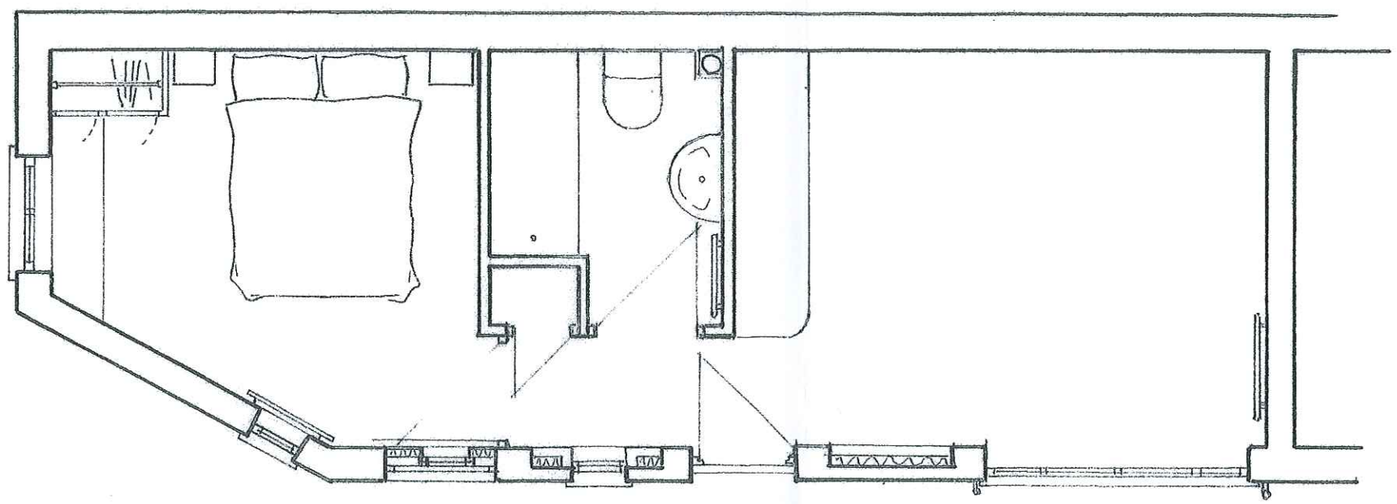


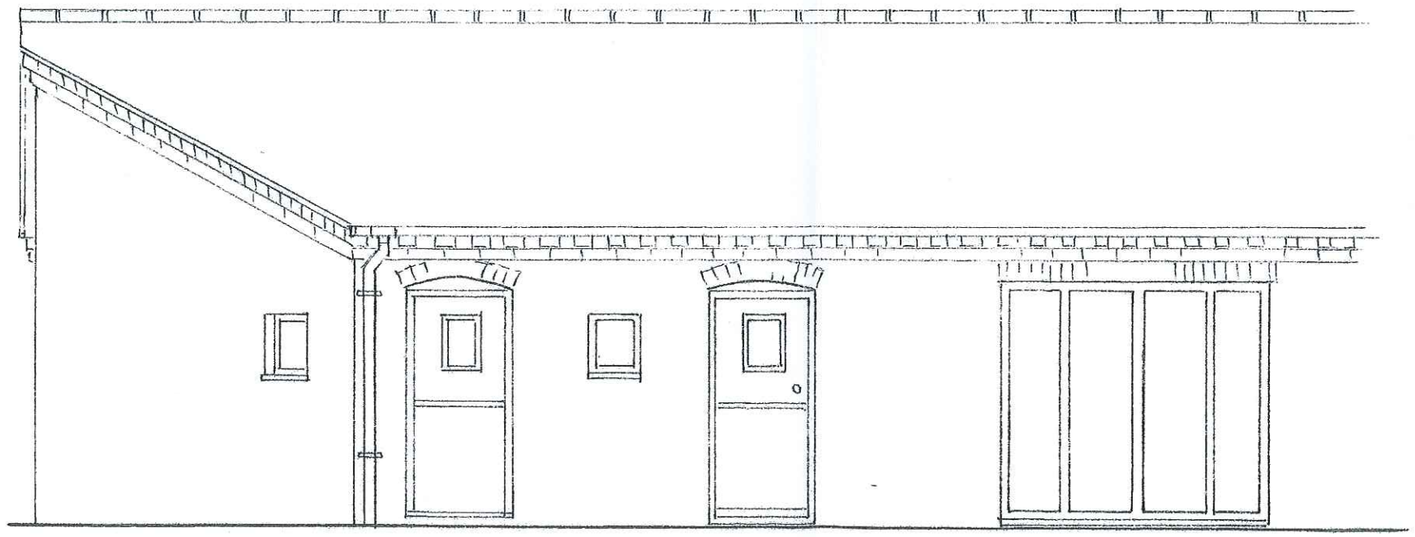

KIM SEATON DESIGN
26 WOODLAND DRIVE
ROCESTER
STAFFORDSHIRE
ST14 5LY
01889 590 164
07793 543 120

GARSTON HOUSE
FARM, WHISTON
ST10 2HX.

HOLIDAY LET BARN

SCALE 1:50
PROPOSED

MEASUREMENTS TO BE CHECKED ON SITE
DRAWINGS FOR PLANNING ONLY
© K. SEATON.