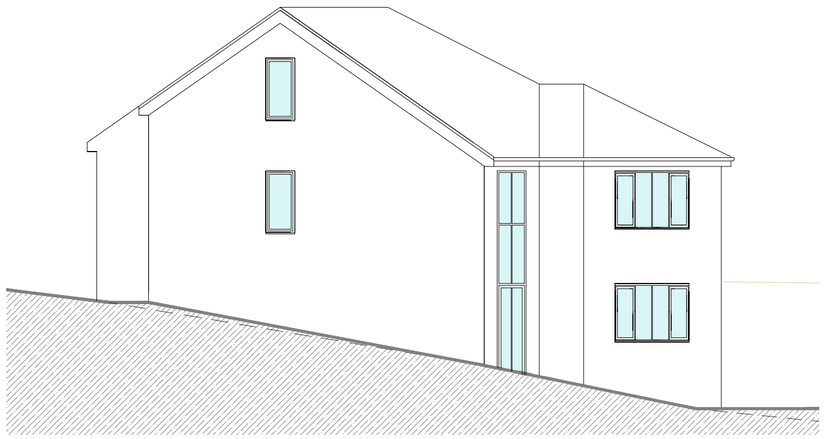

North Elevation Scale 1:100



North West Elevation Scale 1:100



West Elevation Scale 1:100



South East Elevation Scale 1:100

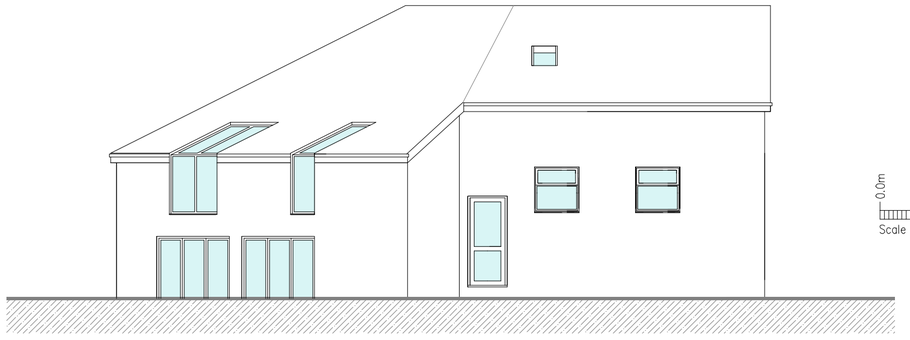

East Elevation Scale 1:100

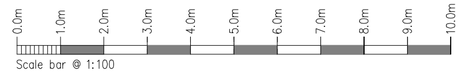

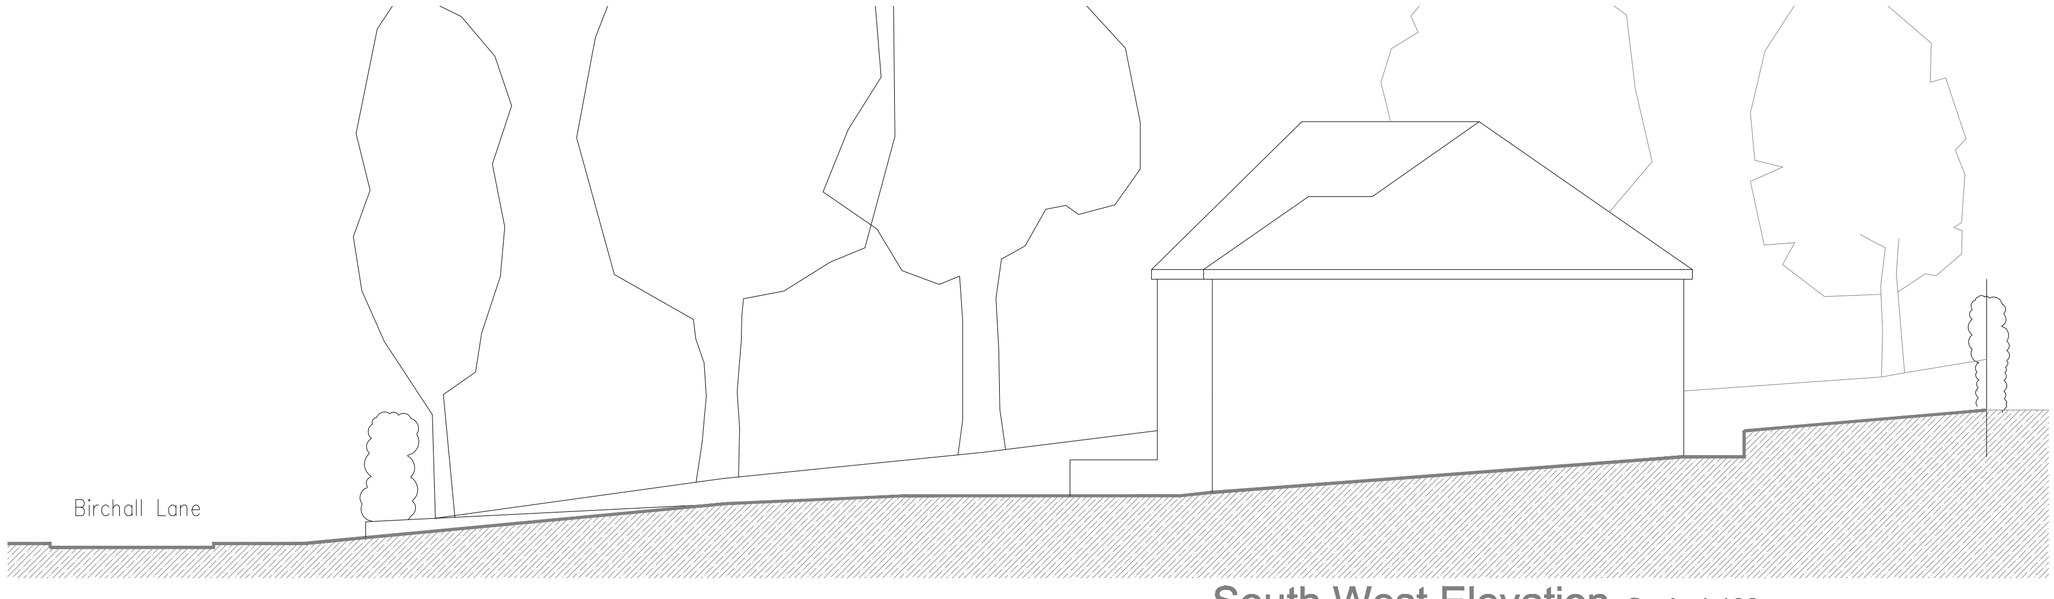

South West Elevation Scale 1:100

Rev.	Drawn	Comments.	Date

Applicant:
Mrs K. Tudor Jackson

Project:
Proposed Dwelling on Land at Birchall House, Birchall Lane, Birchall, Nr Leek, Staffordshire, ST13 5RA.

Title:
Elevations

Status:
Planning

Scale at Size A2:	Date:	Drg.
1:100	08-03-16	1419-02

NOTE: This drawing is not to be used for construction unless Status marked 'Issued for Construction'

A.C.BAILEY
Plot 1, Stanley, Staffordshire. ST9 9LT.
T:01782 503302 - 07711 870008 E:office@planstobuild.co.uk