




WEST ELEVATION SCALE 1:100

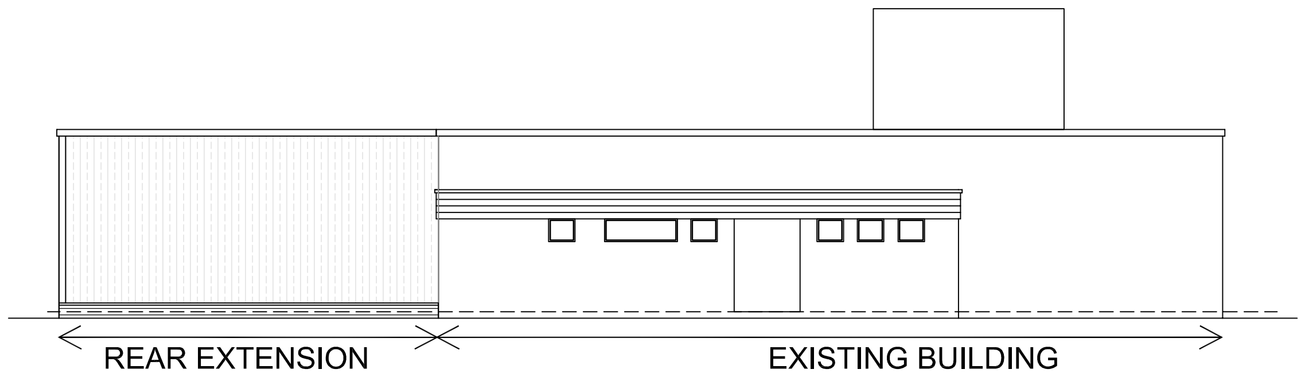


NORTH ELEVATION SCALE 1:100

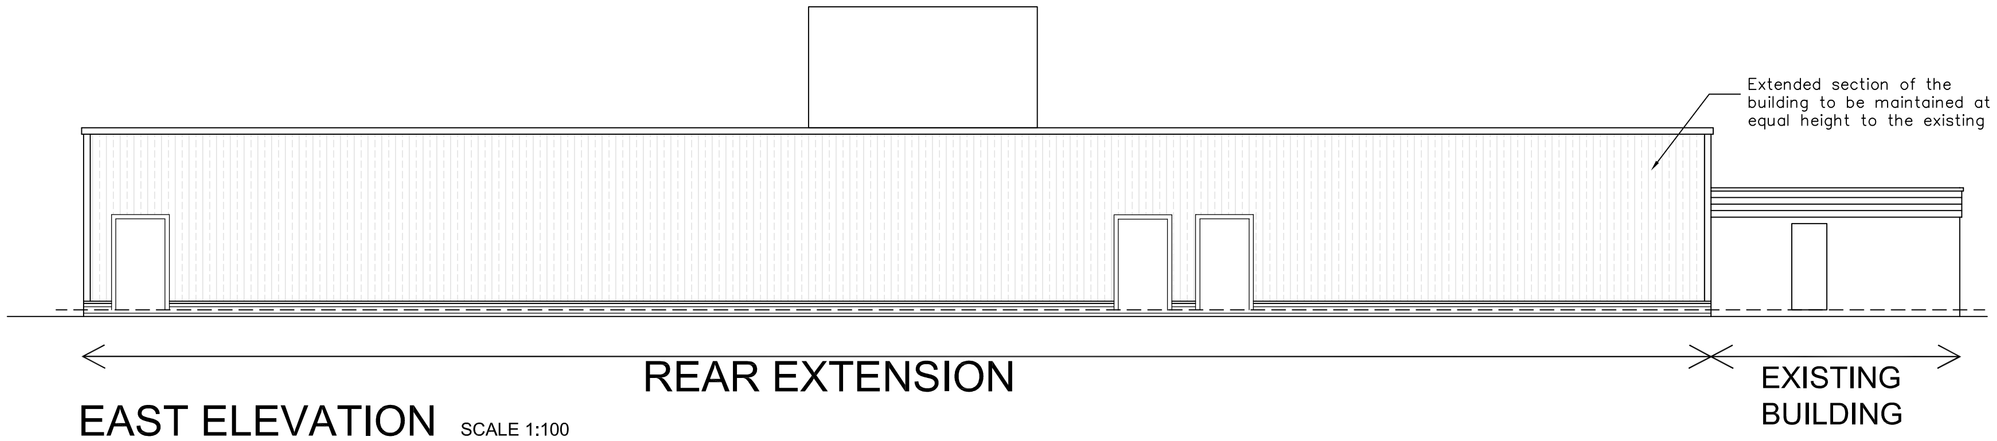

EAST ELEVATION SCALE 1:100

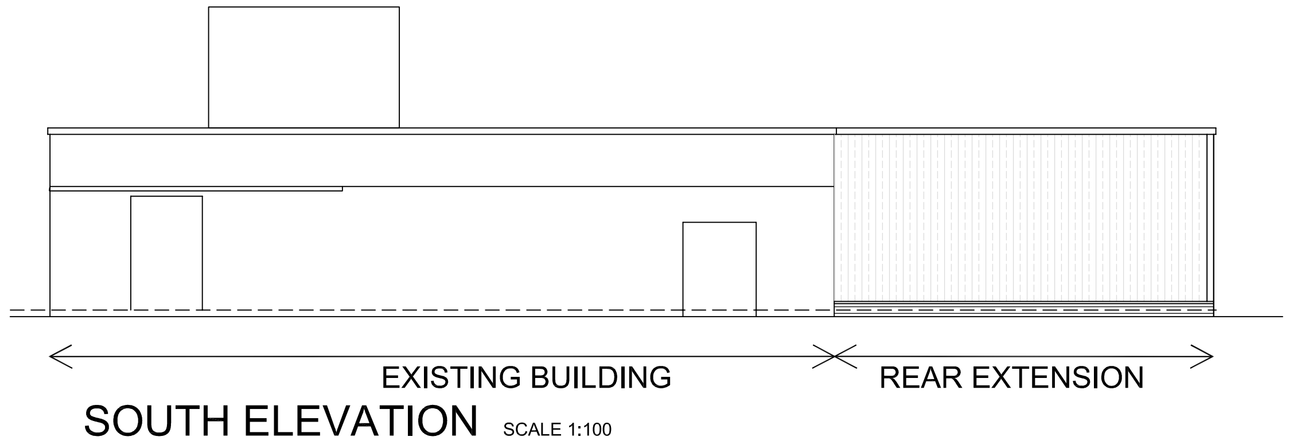


SOUTH ELEVATION SCALE 1:100

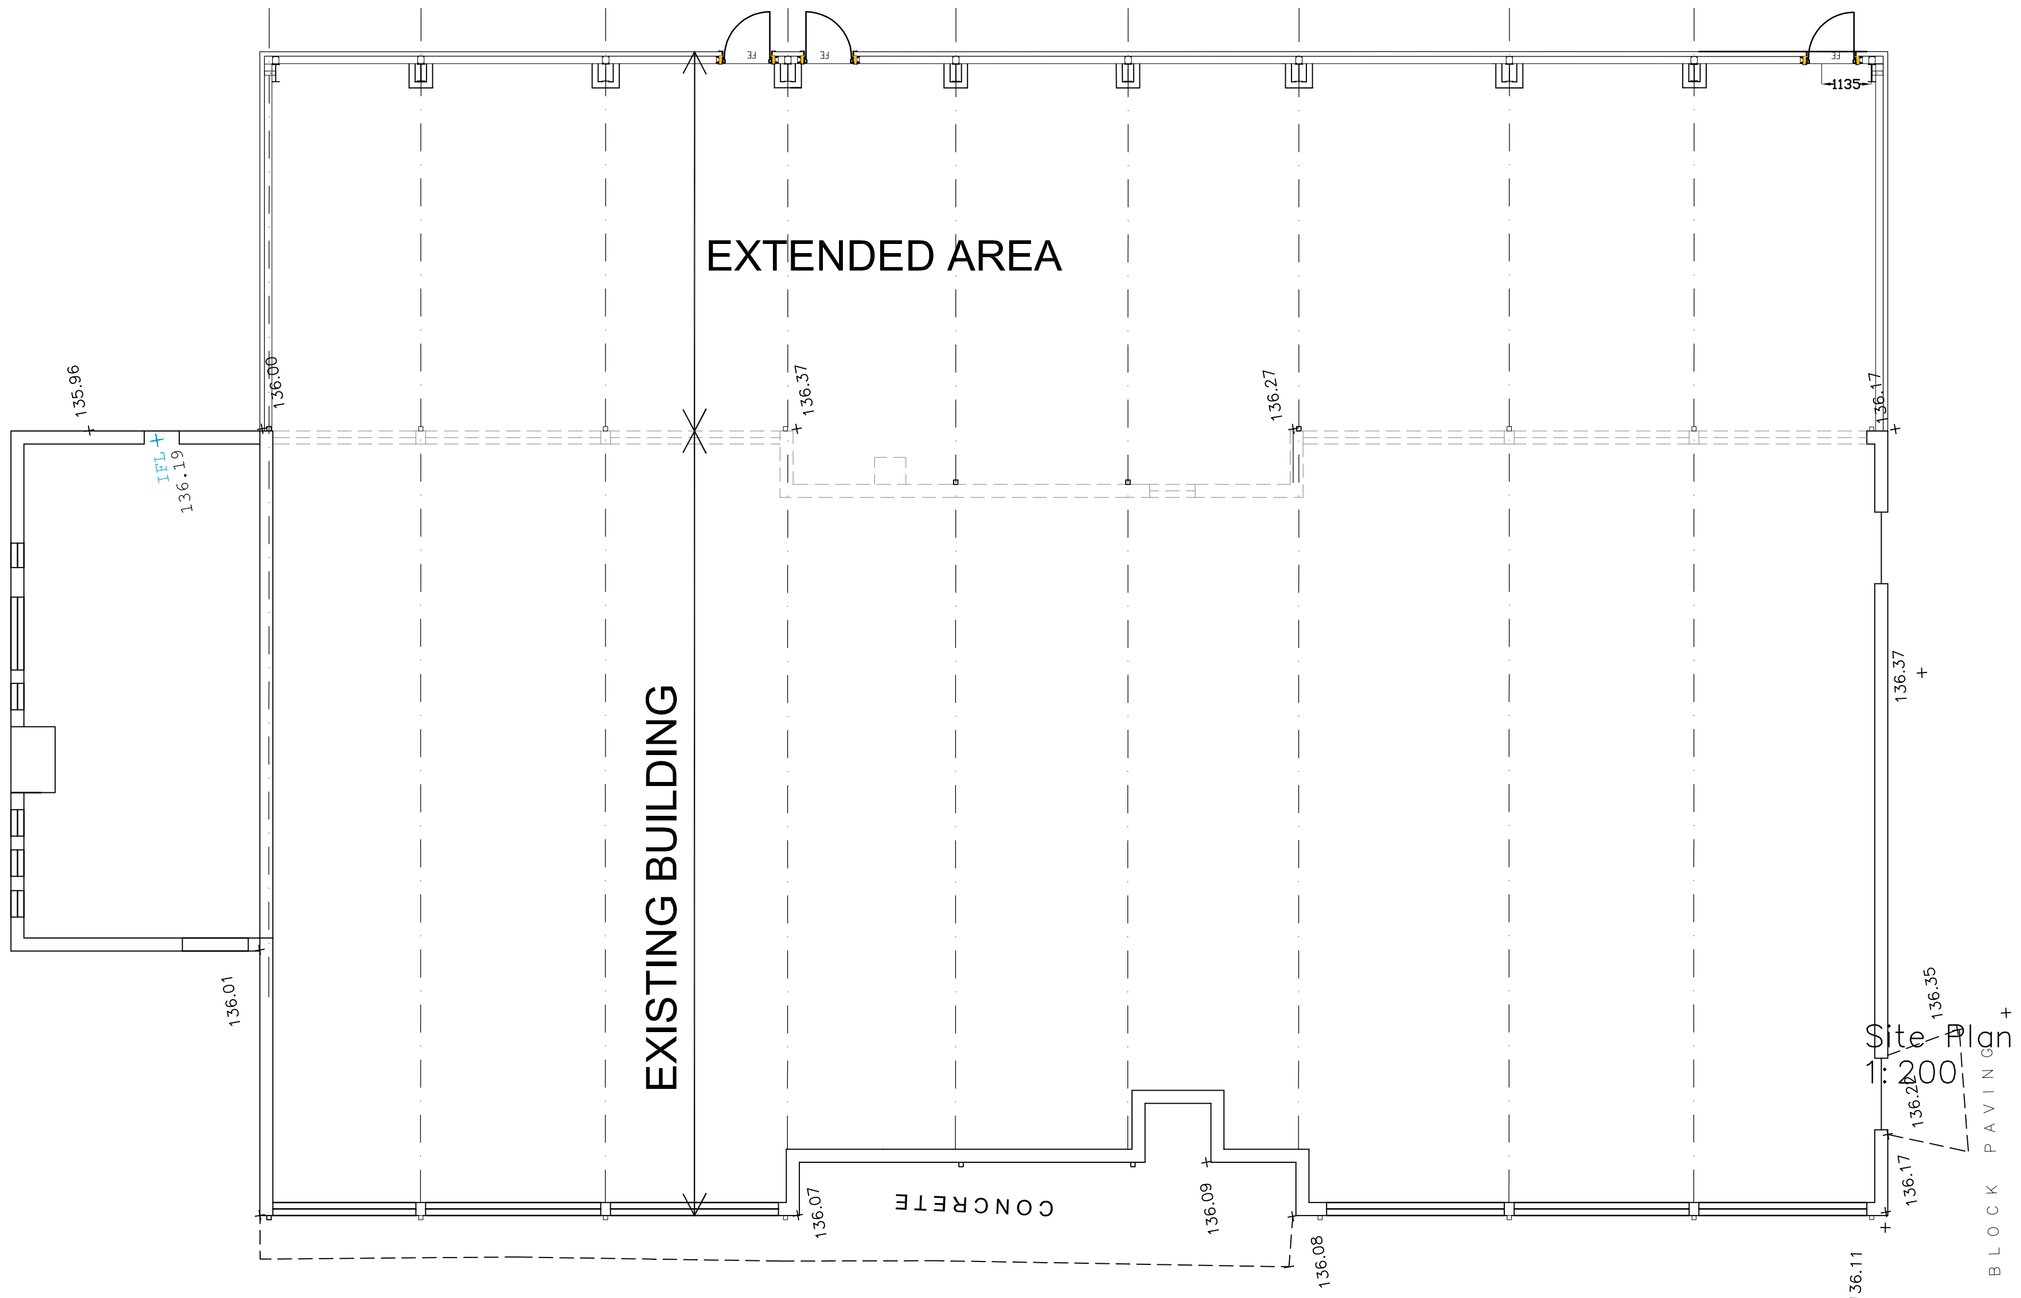

FLOOR PLAN AS PROPOSED SCALE 1:100

Site Plan
1: 200

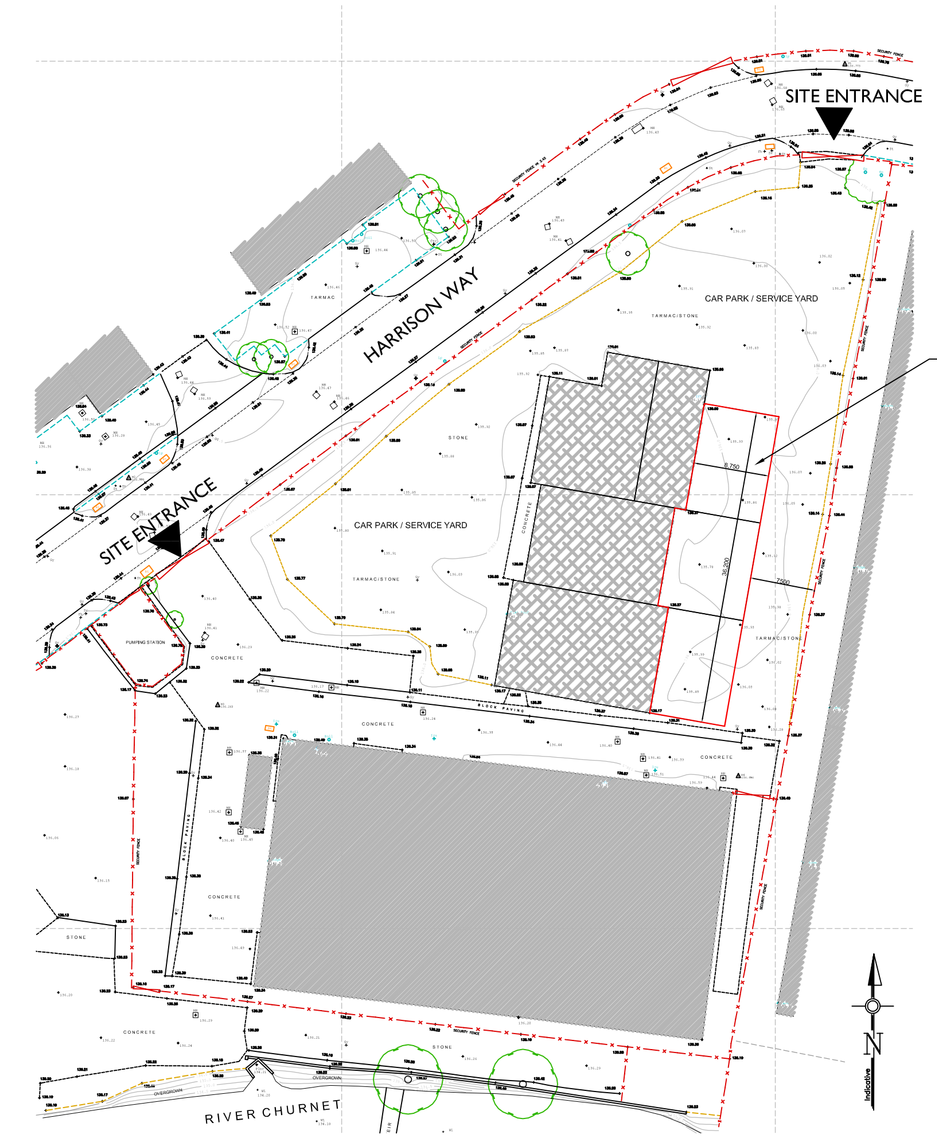

Area of extension to the rear of the original building edged red is 330 sq M
The existing building occupies an a gross external area equal to 675 sq M

Rev	Date	Description

M J BARRETT
DEVELOPMENTS
Brookside Business Park
Brookside Road
Uttoxeter Staffs.
ST14 8AT
tel 01889 564253 fax 01889 564210

Client
F W HARRISON COMMERCIALS LTD

Project
PROPOSED EXTENSION TO
BUSINESS UNIT
CHURNETSIDE BUSINESS PARK
HARRISON WAY, CHEDDLETON

Title
PROPOSED EXTENSION PROPOSALS

Drawn	Date
-	MAY 2016
Checked	Scale
-	1:100 @ A1

Status
PLANNING

Drg No.	Rev
A-135-103	.

This drawing is Copyright. It is sent to you in confidence, it must not be copied or disclosed to third parties without our written permission. It remains our property and must be returned on request.

A1 Drawing Sheet