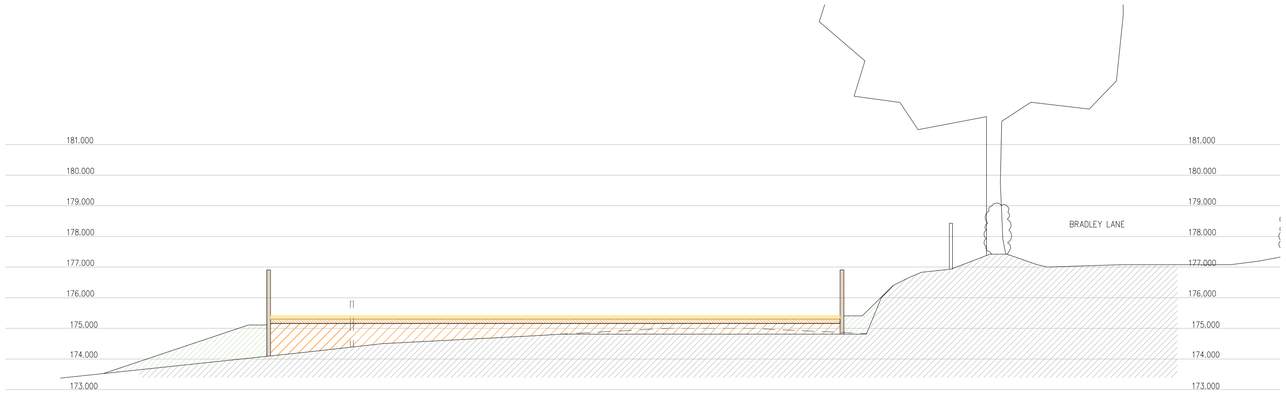

Section A Scale 1:100

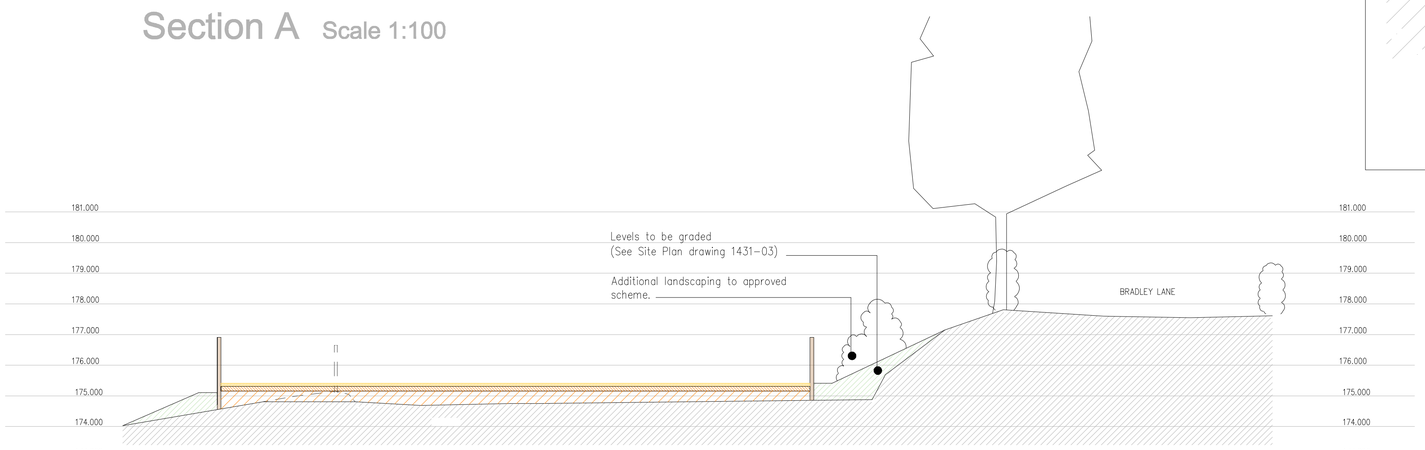

Section B Scale 1:100

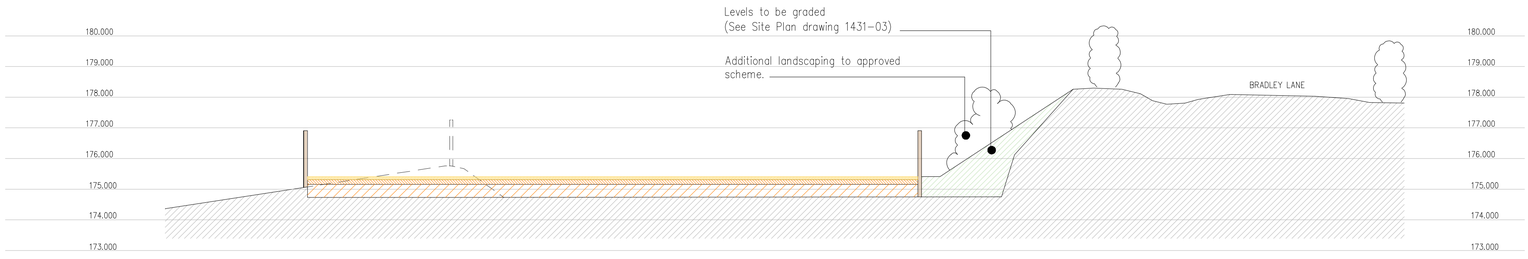

Section C Scale 1:100

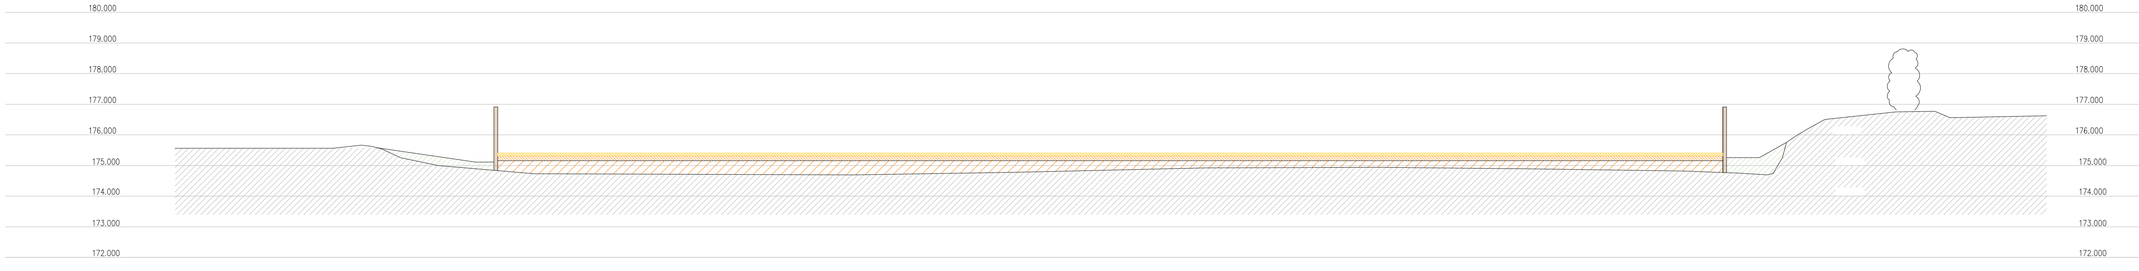

Section D Scale 1:100

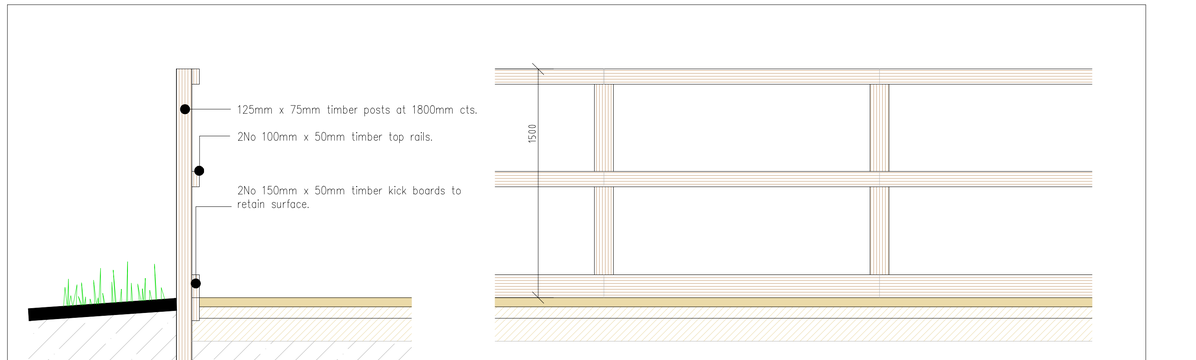

Sectional Elevations Scale 1:20

0.0m 0.2m 0.4m 0.6m 0.8m 1.0m 1.2m 1.4m 1.6m 1.8m 2.0m
Scale bar @ 1:20

0.0m 1.0m 2.0m 3.0m 4.0m 5.0m 6.0m 7.0m 8.0m 9.0m 10.0m
Scale bar @ 1:100

Rev.	Drawn	Comments.	Date

Applicant:
Mrs C Graham

Project:
Proposed Manege at New Farm,
Bradley Lane, Threapwood,
Nr. Cheadle, Staffordshire.
ST10 4DG.
X- 405411 Y- 341731

Title:
Sections As Proposed

Status:
Planning

Scale at Size A1:	Date:	Drg.
1:100 1:20	30-04-16	1431-04

NOTE: This drawing is not to be used for construction unless Status marked 'Issued for Construction'

A.C.BAILEY
Plot 1, Stanley, Staffordshire. ST9 9LT.
T:01782 503302 - 07711 870008 E:office@planstobuild.co.uk