new dwelling - prince george street

site layout plan
scale 1:100

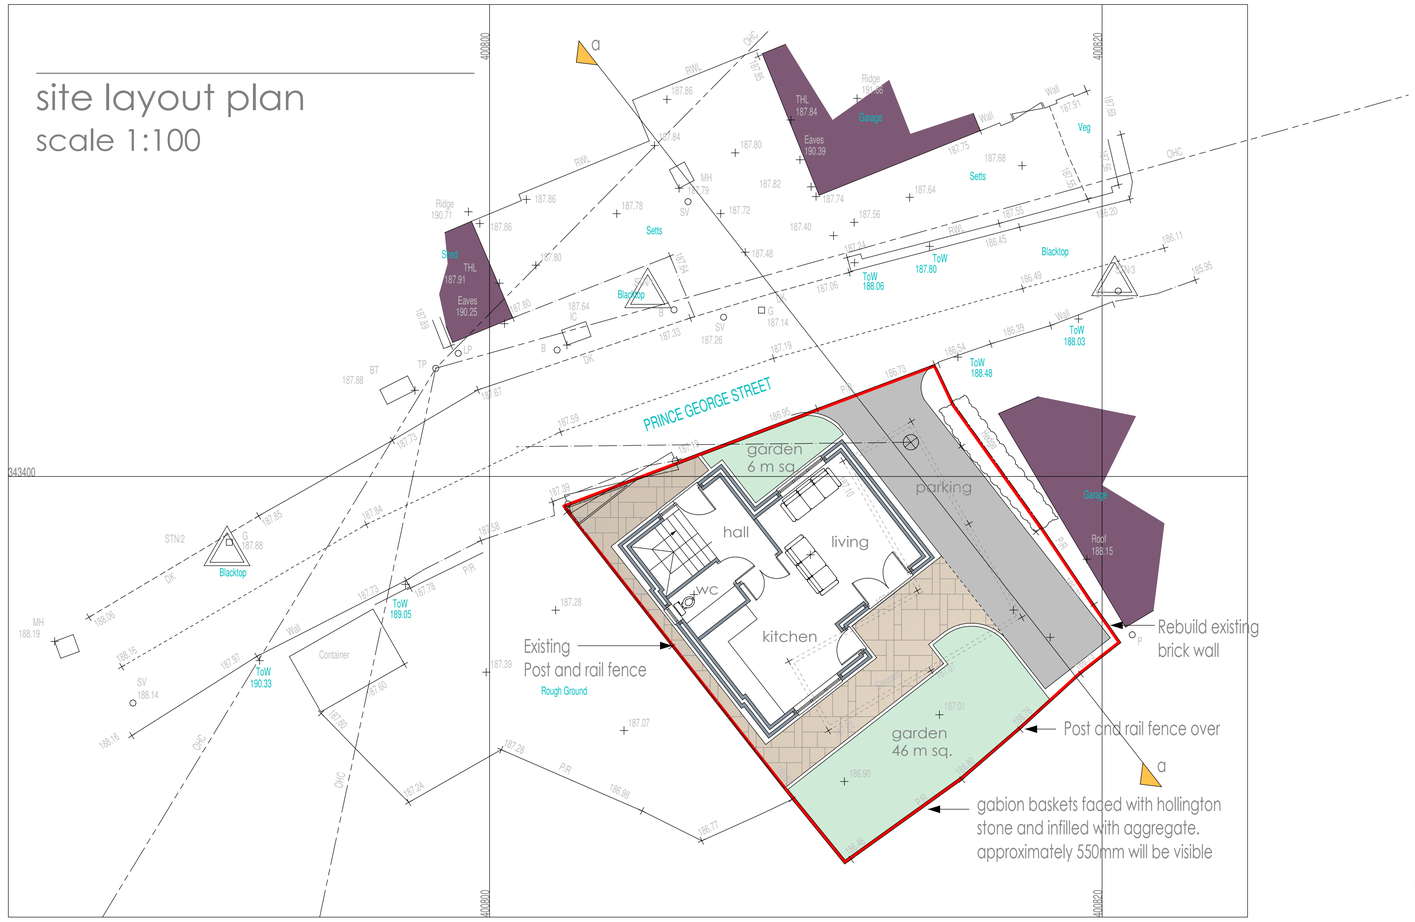

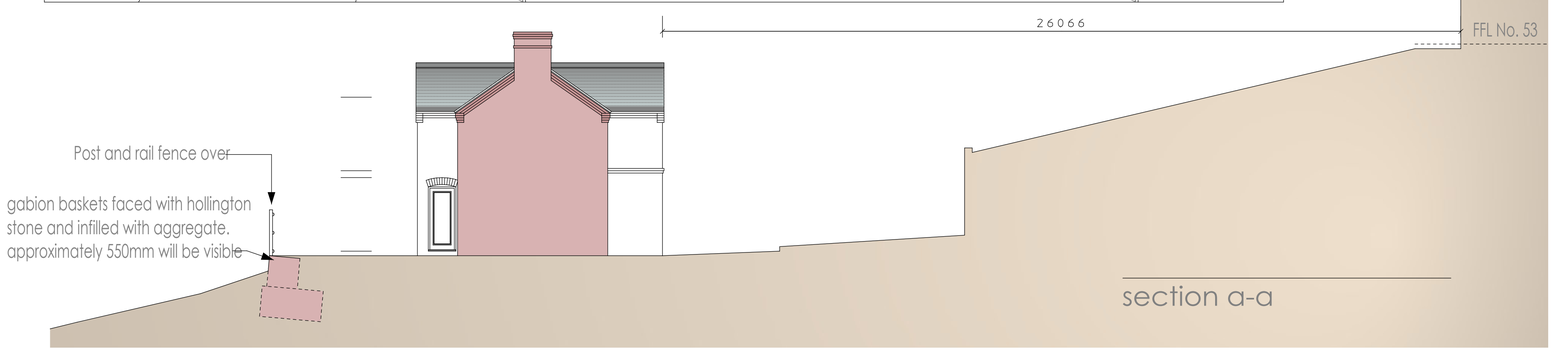

section a-a

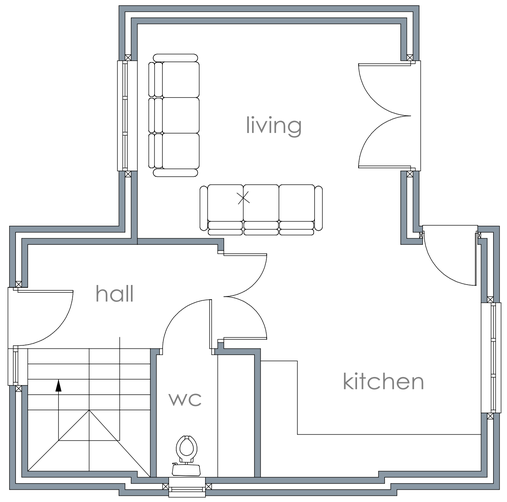

ground floor plan

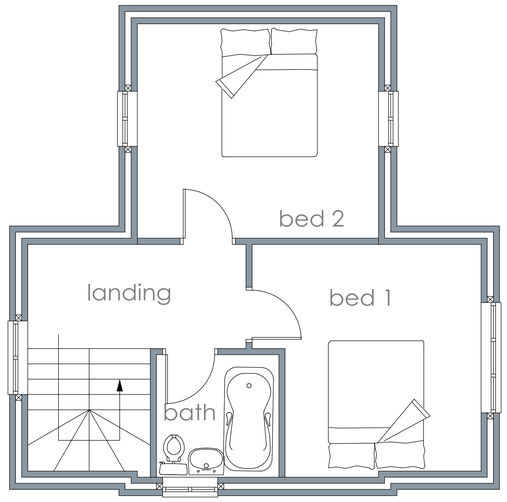

first floor plan



elevation from Prince George Street

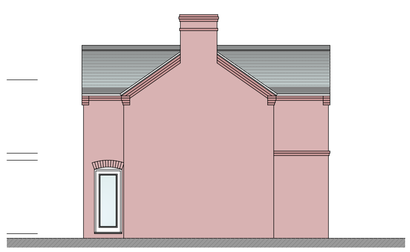

elevations from 78 Prince George Steet



rear elevation

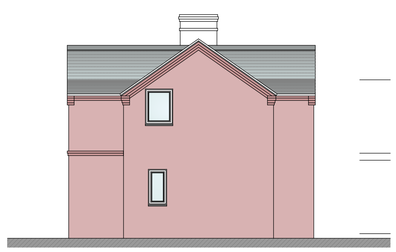

elevations from vacant land

A1

Client
Mr & Mrs S Byatt

Contract
Residential development at Land off
Prince George Street, Cheadle, Staffs

Drawing Title
Proposed Scheme - One
Floor Plans, site plan and elevations

Date	January 2016	Status	Preliminary
Scale	1:100 1:50 @ A1	Contract Number	5265
Drg. No.	5265 - 002	Revision Suffix	A B C D

Revisions

Rev A	09.02.16	Client amendments and Highways
Rev B	27.04.16	Planners amendments
Rev C	16.05.16	Site section added
Rev D	16.05.16	Door added

BYATT OLIVER
— ASSOCIATES —
Telephone 01785 719268
Email enquiries@byattoliver.co.uk
Website www.byattoliver.co.uk
Byatt Oliver
Unit 1B Whitebridge Way, Whitebridge Industrial Estate, Stone, Staffordshire ST15 8LQ