This drawing is copyright and should not be reproduced without the permission of Building Design Service

Sheet size A1



EXISTING FRONT ELEVATION



EXISTING SIDE ELEVATION TO ROAD



EXISTING REAR ELEVATION

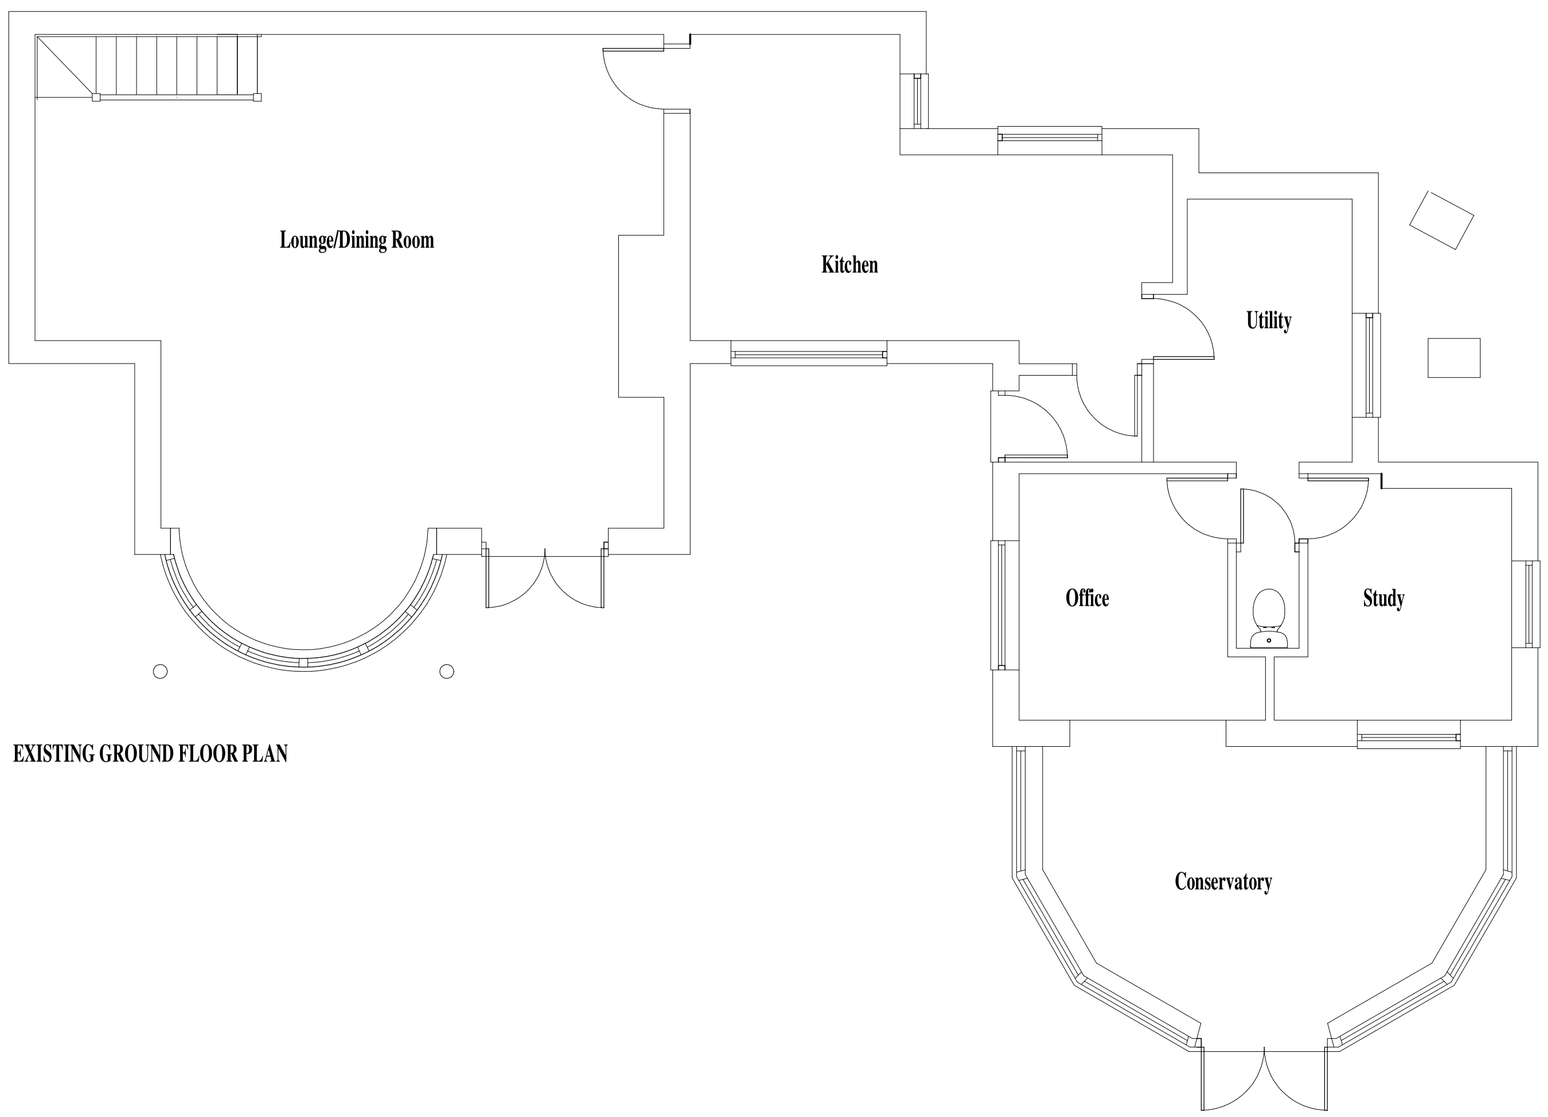

EXISTING GROUND FLOOR PLAN

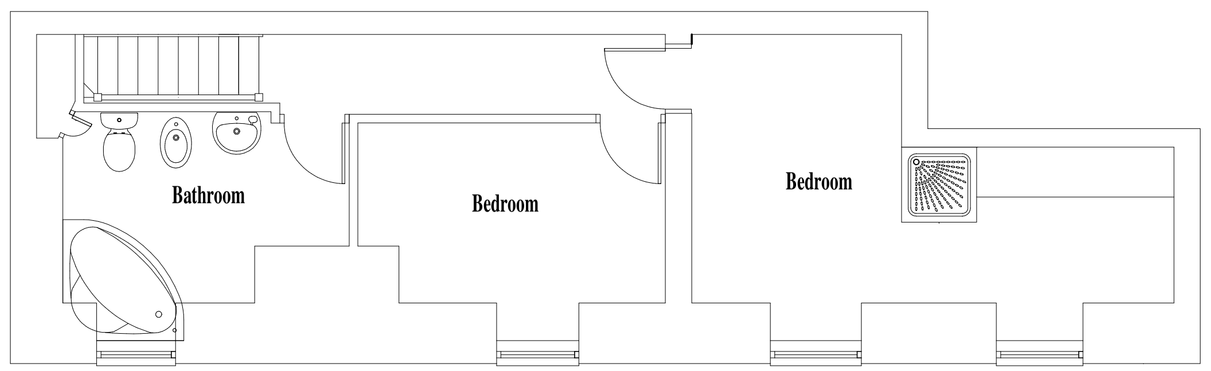

EXISTING SIDE ELEVATION

EXISTING FIRST FLOOR PLAN

Building Design

CIAT
Registered Practice

TITLE

PROPOSED ALTERATIONS AND EXTENSIONS AT
THE COTTAGE
HILL TOP
BROWN EDGE
STAFFORDSHIRE
ST6 8TY

CLIENT

MR & MRS. R. CORBETT

DRAWING NO.

DRAWING AS EXISTING

SCALE
1:50

DATE
OCTOBER 2014

B. BLAKEMAN CIAT

15A, WHITMORE ROAD, NEWCASTLE,.
STAFFORDSHIRE. ST5 3LY
TEL/FAX 01782 632911