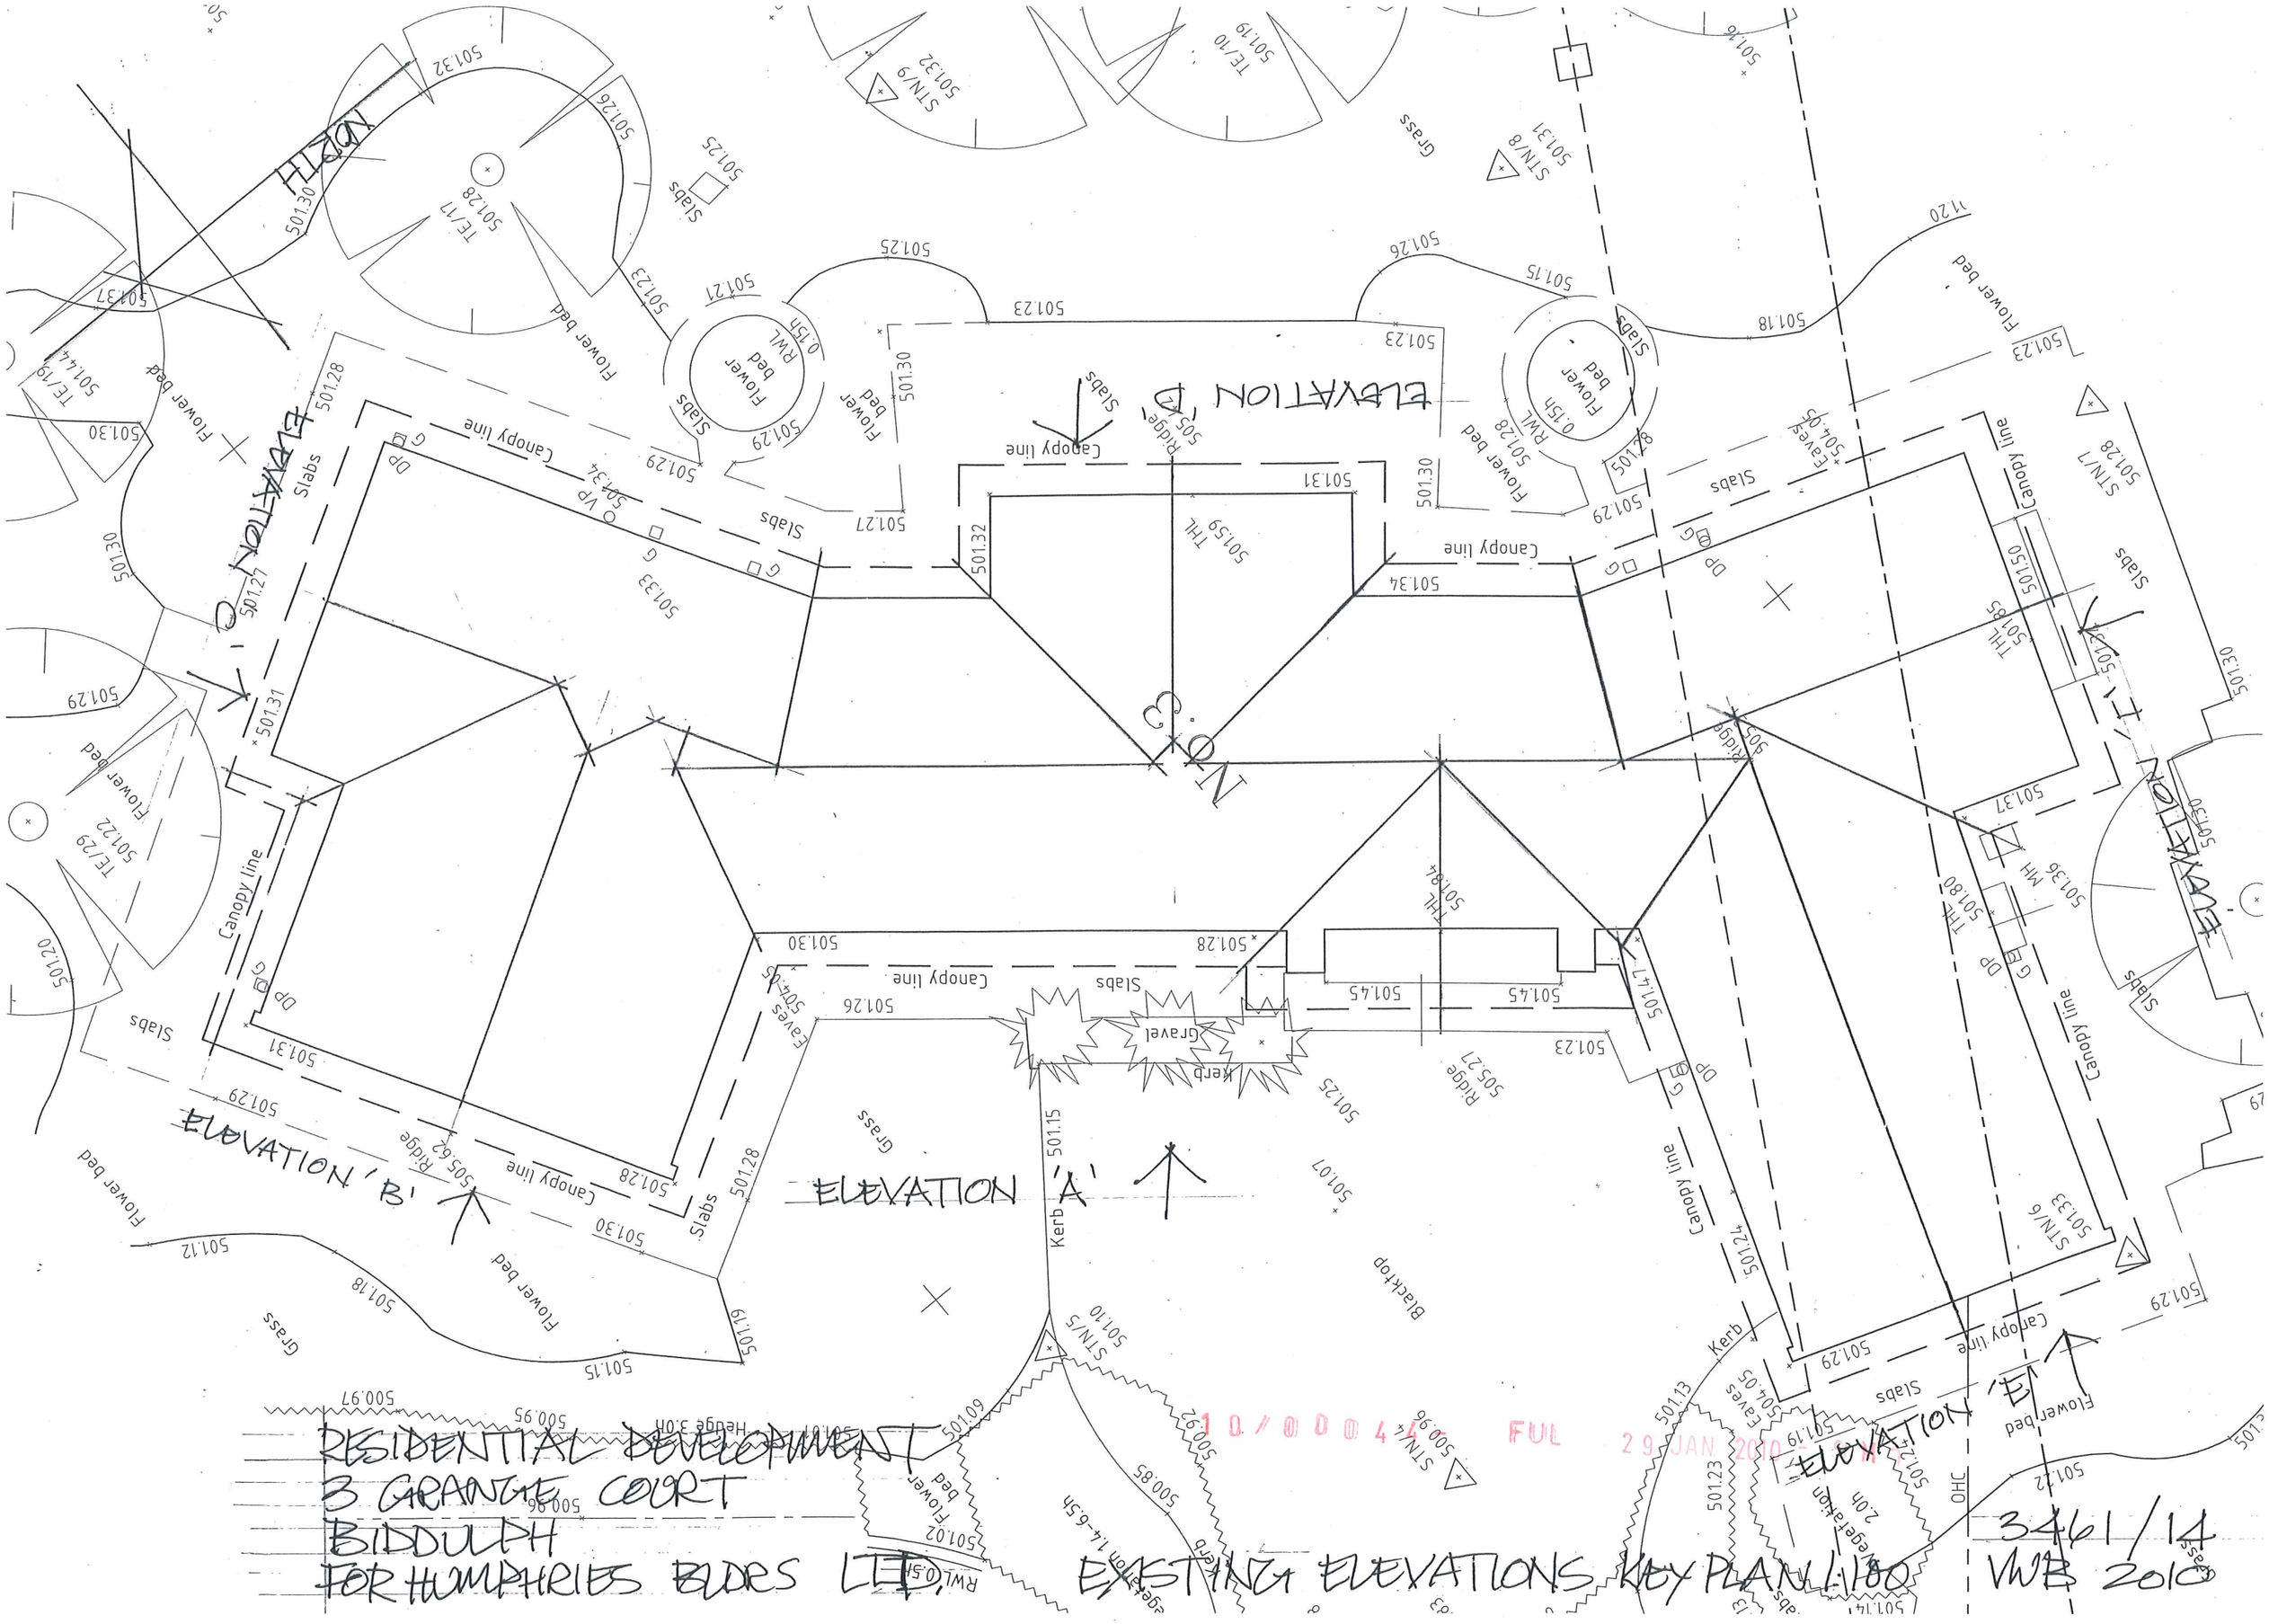

RESIDENTIAL DEVELOPMENT
3 GRANGE COURT
BIDDULPH
FOR HUMPHRIES BLDRS LTD.

EXISTING ELEVATIONS KEY PLAN 1:100

3461/14
VWB 2010