

FRONT

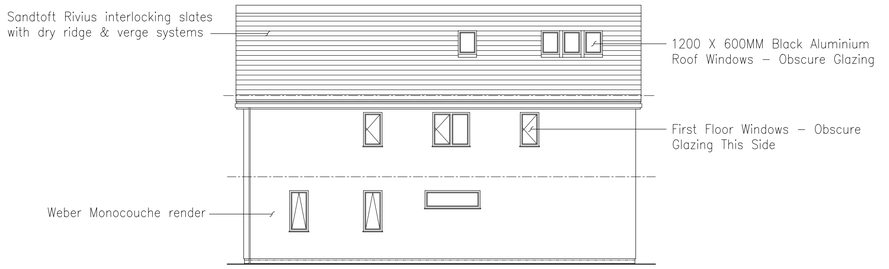

SIDE



REAR



SIDE

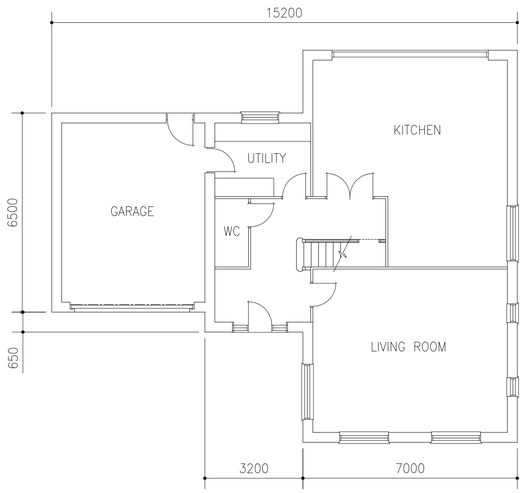

GROUND FLOOR

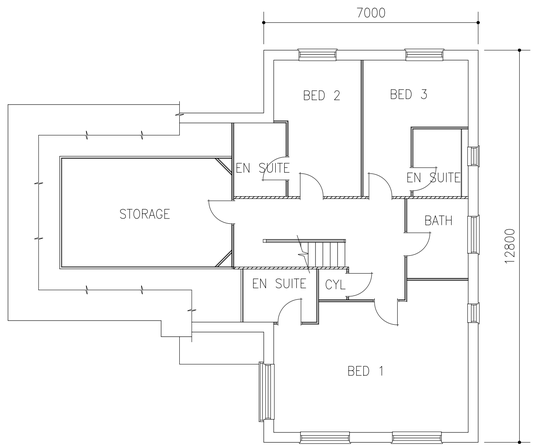

FIRST FLOOR

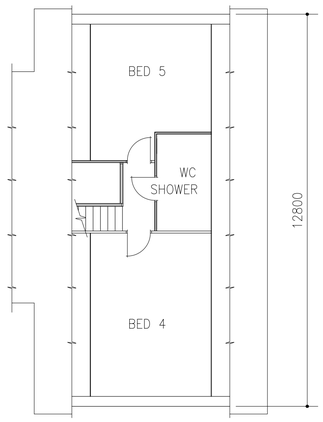

SECOND FLOOR

B – Mar 16 – Redrawn to include second floor

ALAN J BATEMAN
CHARTERED BUILDING SURVEYOR
RICS
Podmore Cottage
Podmore Eccleshall
Staffordshire ST21 6QG
Tel/FAX:01630 620512

Client	Mr P Lewis
Project	Detached Dwelling Land Adj Whitehaven Claylake Endon
Drawing	Proposal

Scale 1:100 @ A1	Job. No.	Drg. No.	Revision
Date Mar 2016	–	–	B

Figured dimensions must be taken in preference to being scaled, contractor to check all dimensions on site.

© The copyright of this drawing is vested in Alan J Bateman and must not be copied or reproduced without consent