Copyright of this drawing is vested in the Architect and it must not be copied or reproduced without consent. Figured dimensions only are to be taken from this drawing. All contractors must visit the site and be responsible for taking and checking all dimensions relative to their work. Hewitt&Carr Architects Ltd are to be advised of any variation between drawings and site conditions.
DO NOT SCALE OFF THIS DRAWING.....IF IN DOUBT ASK

Rev.	Drawn	Comments	Date

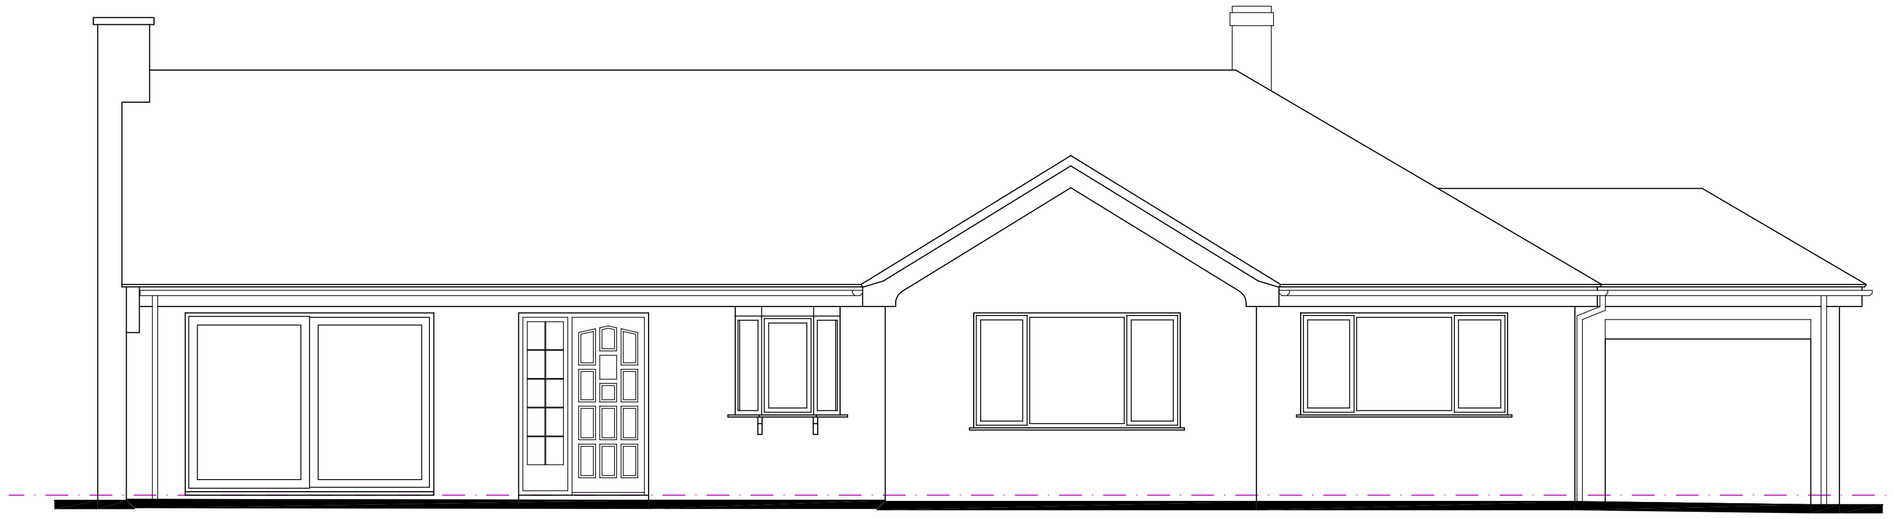

FRONT ELEVATION 1:50



SIDE ELEVATION 1:50

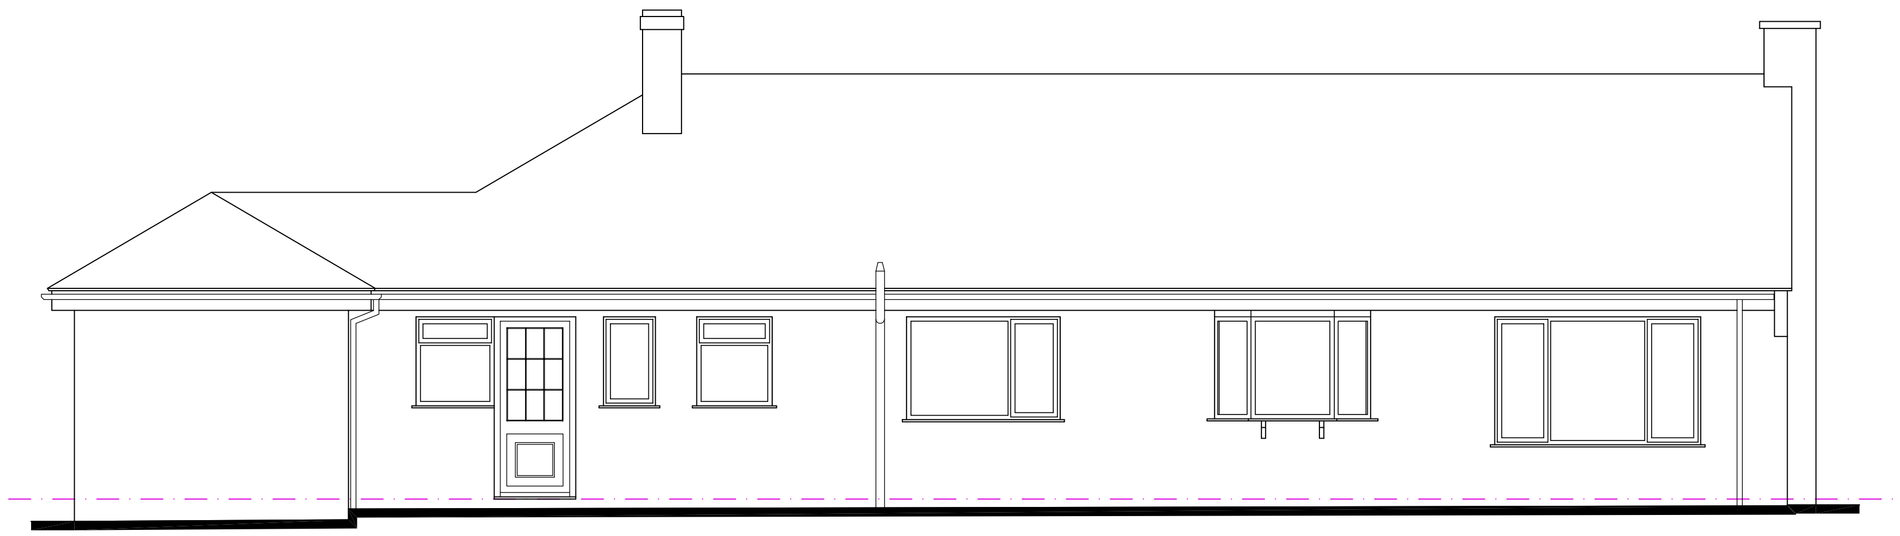

REAR ELEVATION 1:50

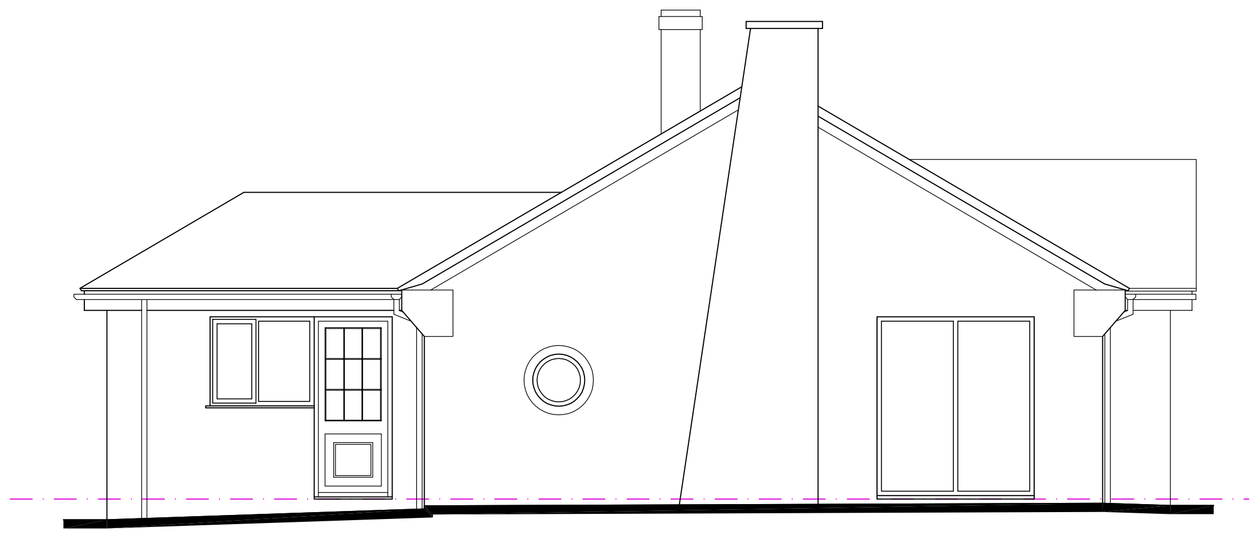

SIDE ELEVATION 1:50

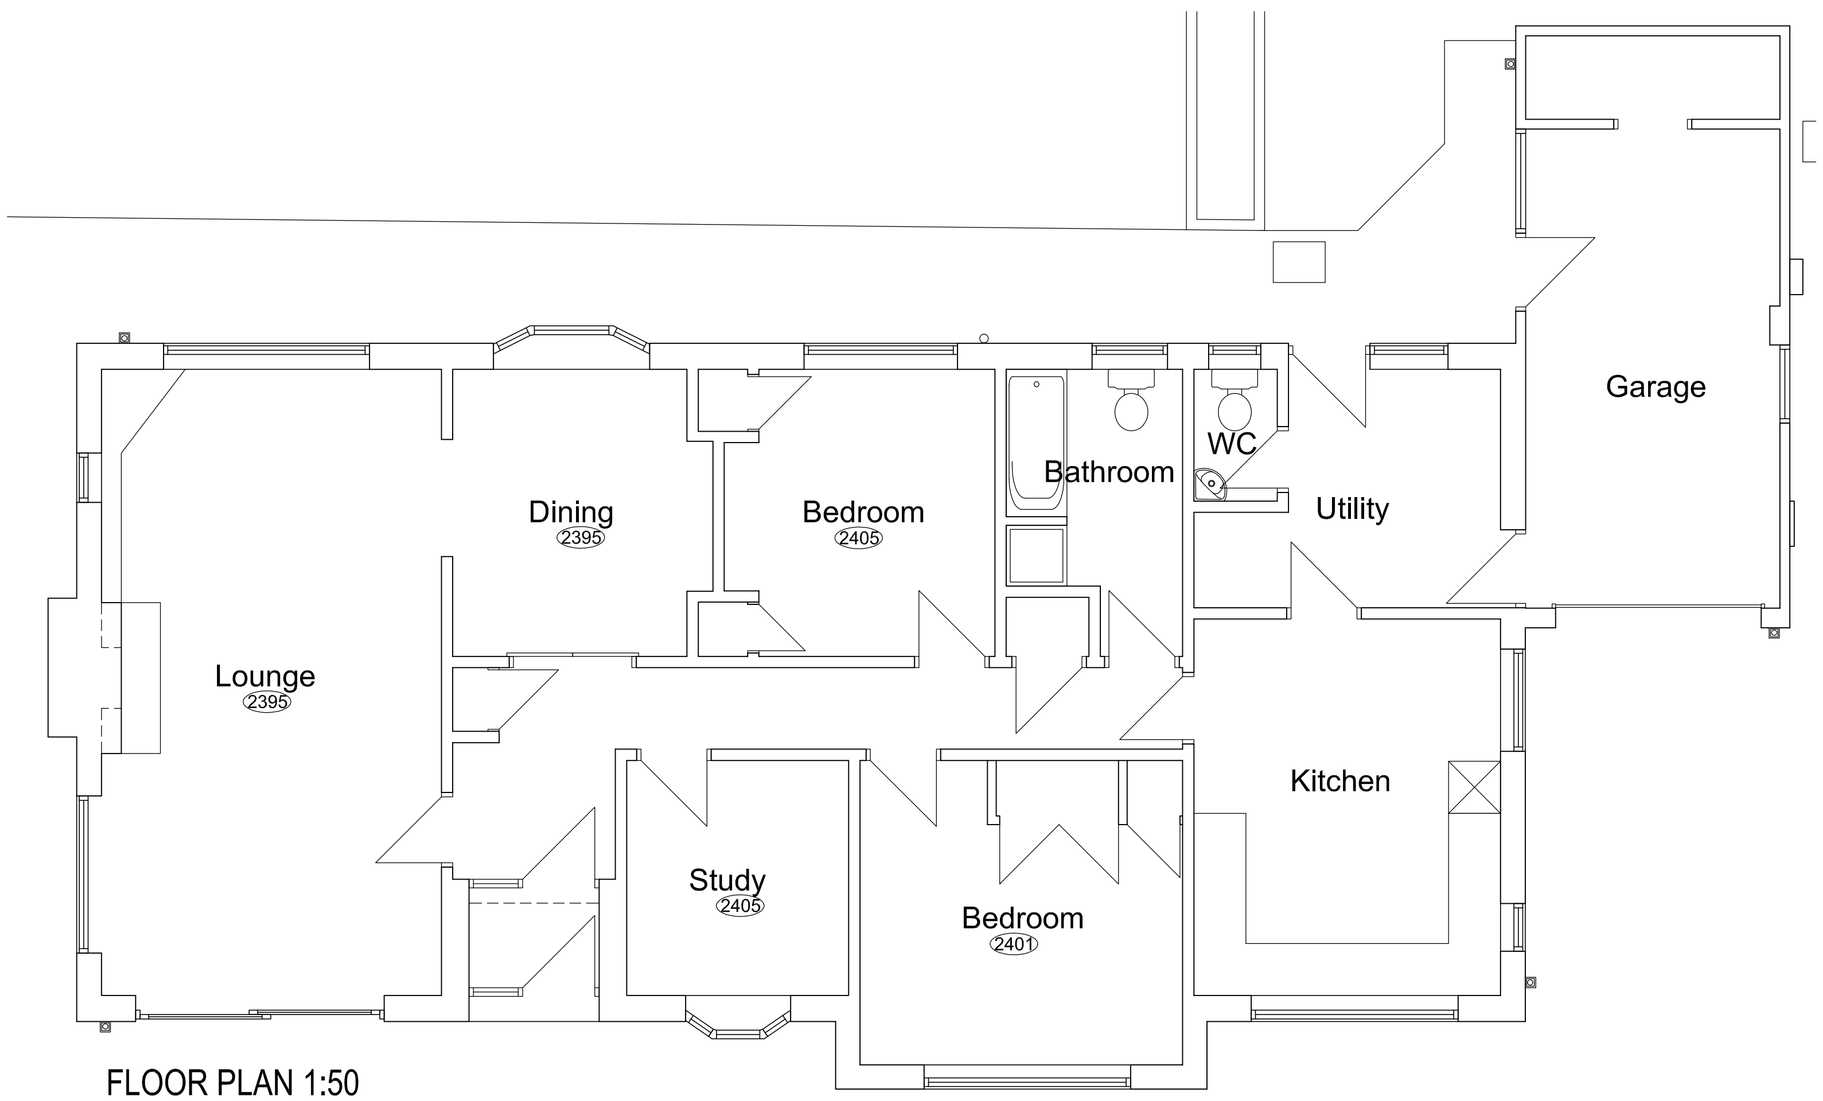

FLOOR PLAN 1:50

Ordnance Survey © Crown copyright 2011 All rights reserved. Licence number 100051789

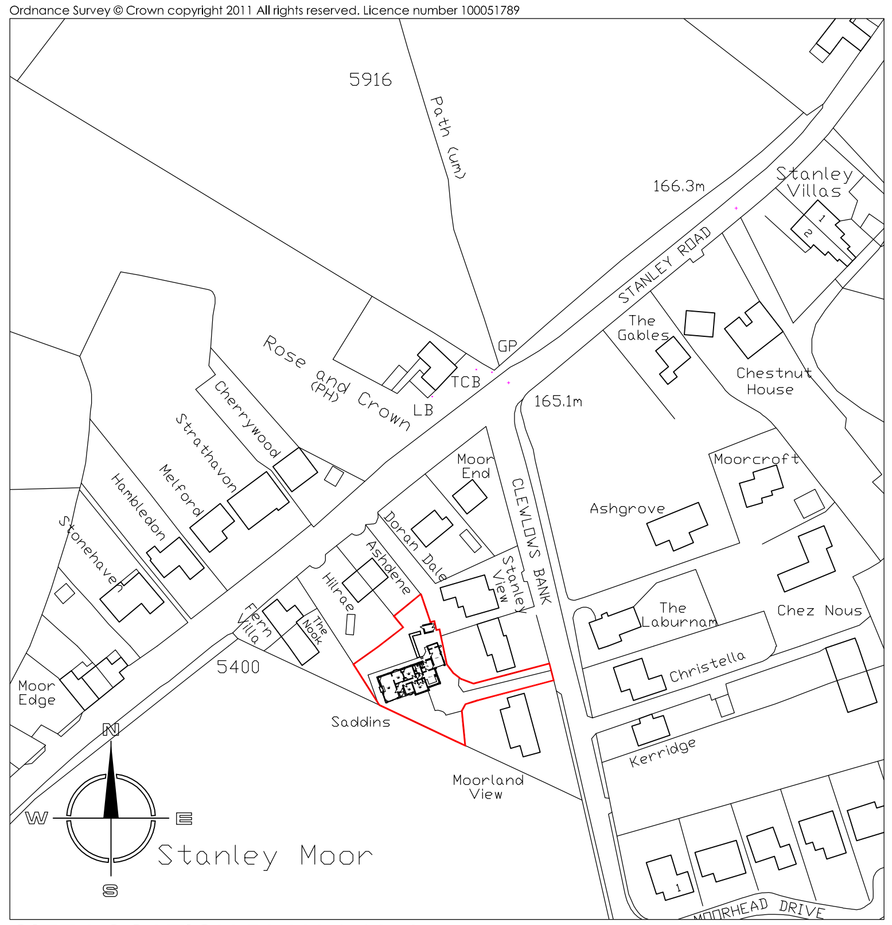

SITE LOCATION PLAN 1:1250

Hewitt&Carr Architects
A: The Studio | 7A High Street | Cheadle | Staffordshire | ST10 1AA
T: 07803 256299 | 07971 396376
E: enquiries@hcarchitects.co.uk
W: www.hcarchitects.co.uk

Client
Mr & Mrs D White

Project
Proposed Alterations and Extensions to Bungalow, Stanley Moor, Staffordshire

Title
Plans and Elevations as Existing

SURVEY

Status
Survey

Date Nov 2014 Drawn SG

Scale @A1 As Stated Checked

Project No 00336 Drawing No. AL(0)100 Rev

File Root: H:\REF