
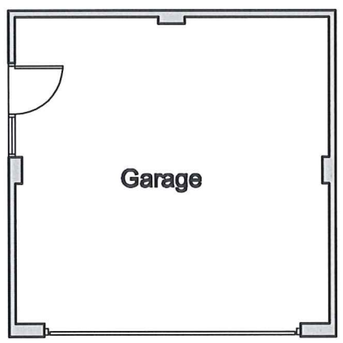



FLOOR PLAN

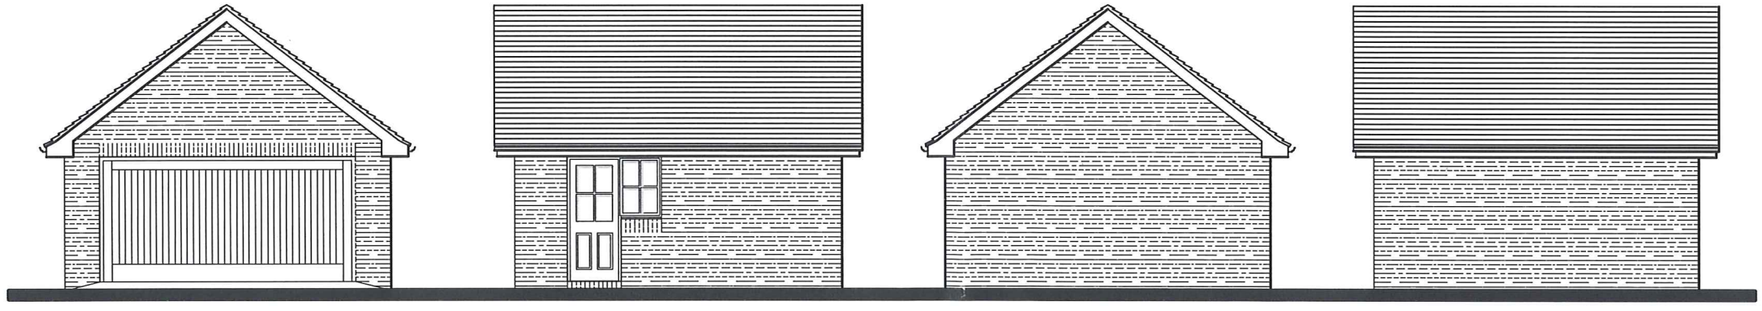

FRONT ELEVATION | SIDE ELEVATION | REAR ELEVATION | SIDE ELEVATION

10/00044- FUL 29 JAN 2010 - SM

1 / 100 SCALE

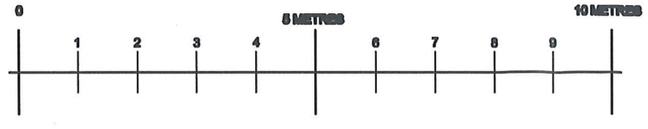

V W B A R C H I T E C T S
Milford House, West Street, Congleton, Cheshire, CW12 1JW FAX: 01260 273406 Telephone: 01260 272891

CLIENT
HUMPHRIES BUILDERS LTD

PROJECT
DEVELOPMENT
GRANGE COURT
BIDDULPH, S-O-T.

SCALE	TITLE	DRG. No.
1 / 100	DETACHED DOUBLE GARAGE PLOTS 2 & 4	3461 / 11
		DATE Jan 2010 REV