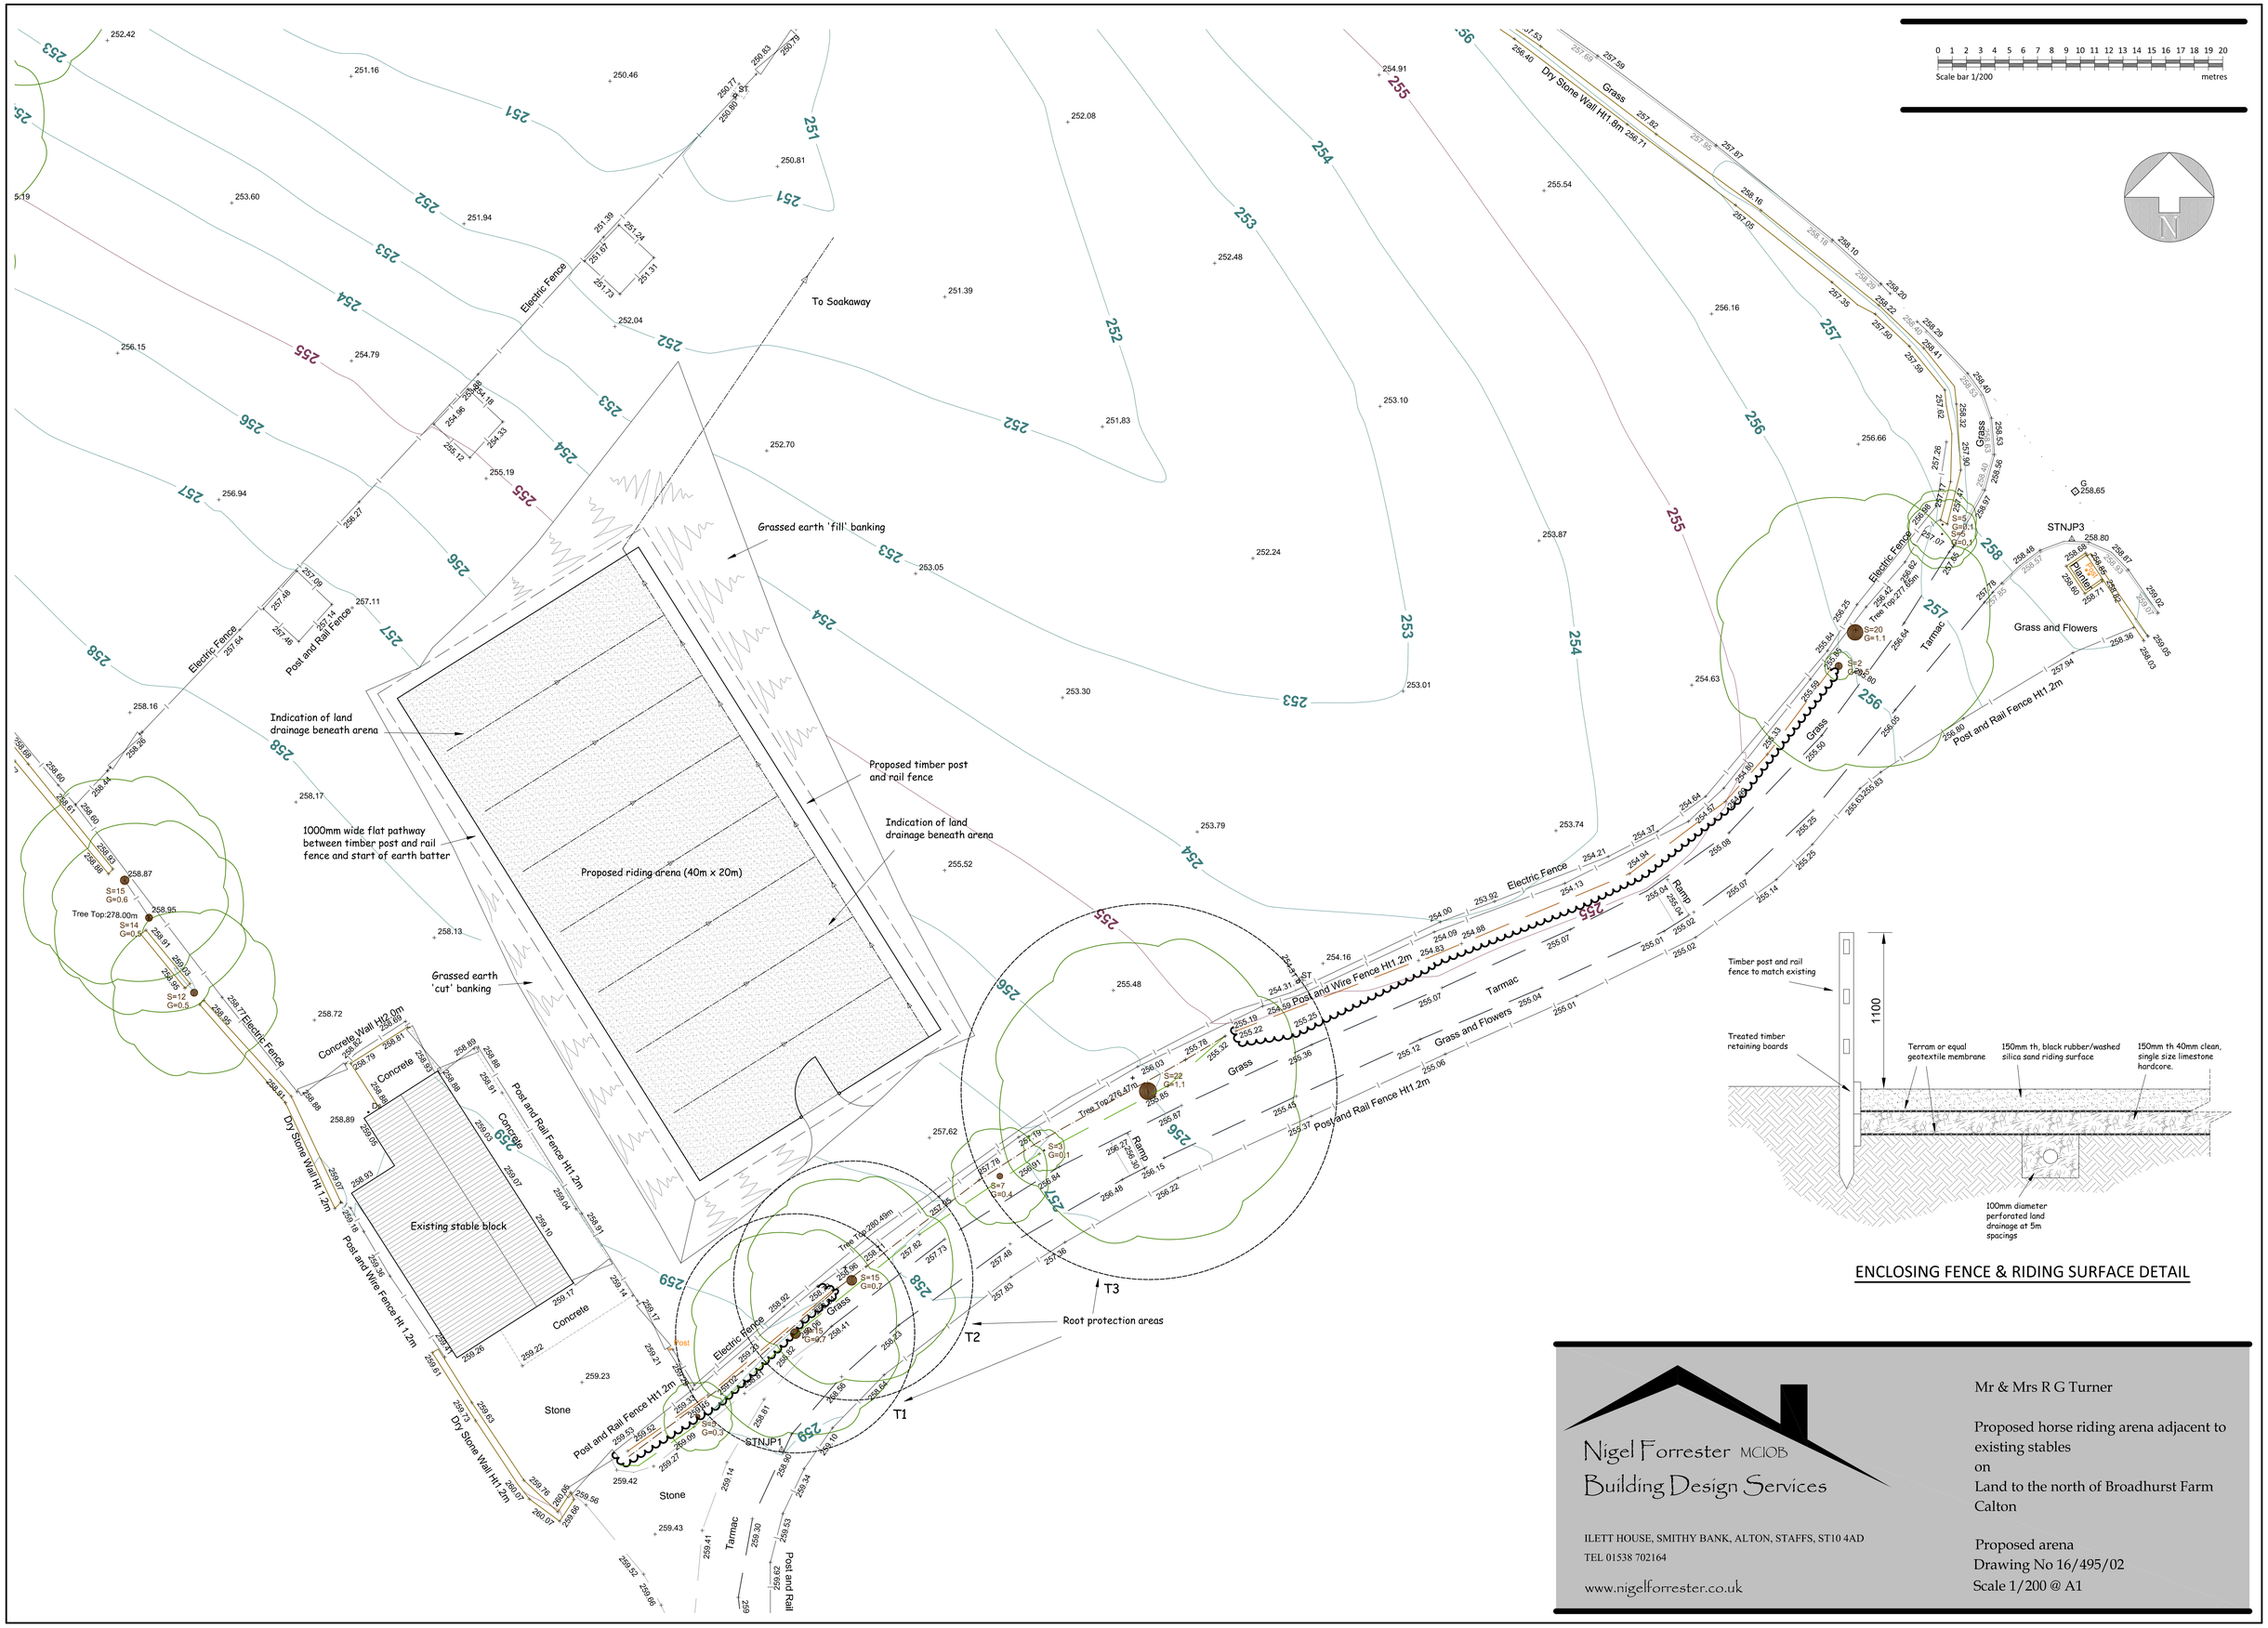

ENCLOSING FENCE & RIDING SURFACE DETAIL

Nigel Forrester MCIOB
Building Design Services

ILETT HOUSE, SMITHY BANK, ALTON, STAFFS, ST10 4AD
TEL 01538 702164

www.nigelforrester.co.uk

Mr & Mrs R G Turner

Proposed horse riding arena adjacent to existing stables
on
Land to the north of Broadhurst Farm
Calton

Proposed arena
Drawing No 16/495/02
Scale 1/200 @ A1