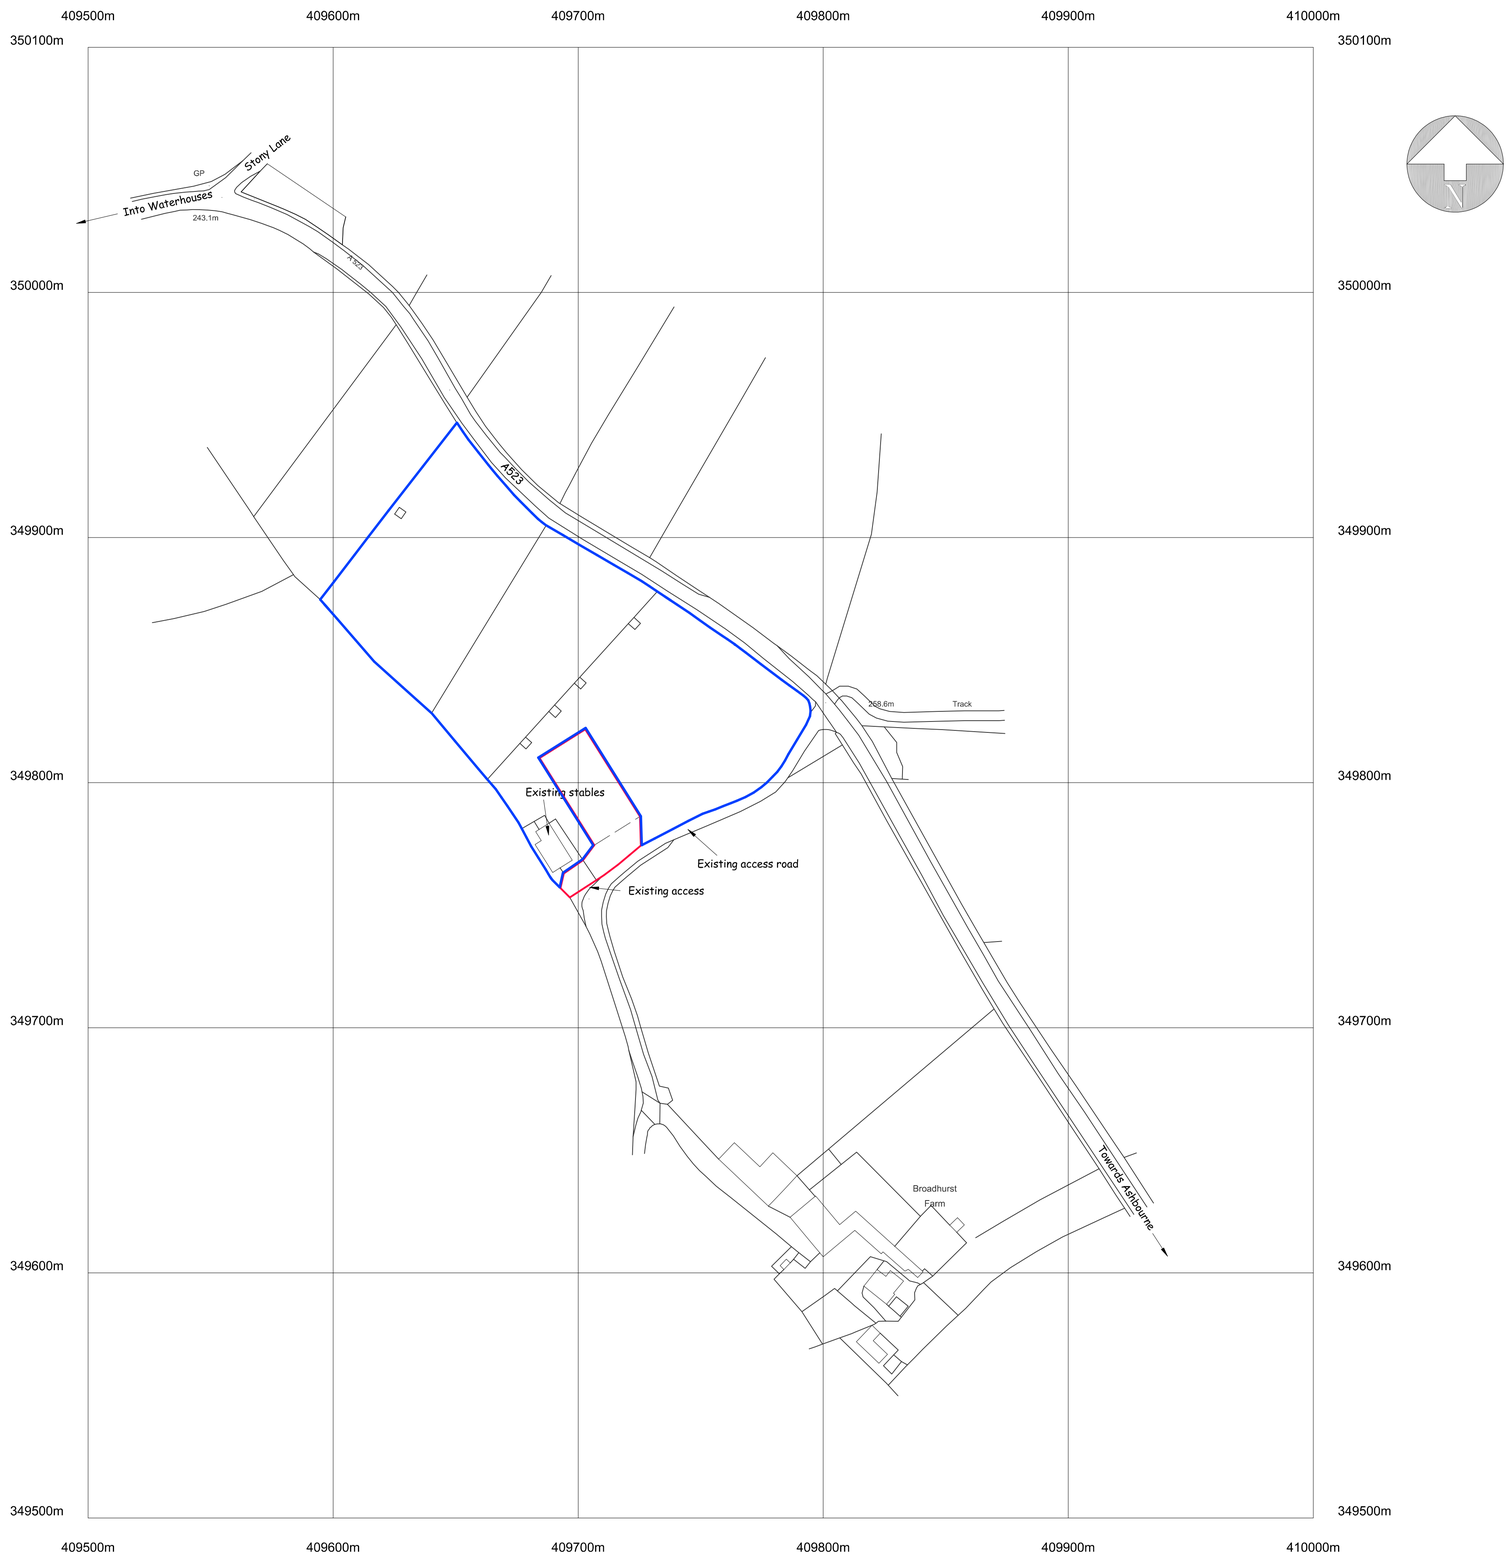

©Crown Copyright and database rights 2016 OS 100019980

LOCATION PLAN (Scale 1/1250)

Nigel Forrester MCIOB
Building Design Services

ILETT HOUSE, SMITHY BANK, ALTON, STAFFS, ST10 4AD
TEL 01538 702164

www.nigelforrester.co.uk

Mr & Mrs R G Turner

Proposed horse riding arena adjacent to existing stables
on
Land to the north of Broadhurst Farm
Calton

Location plan
Drawing No 16/495/05
Scale 1/1250 @ A1