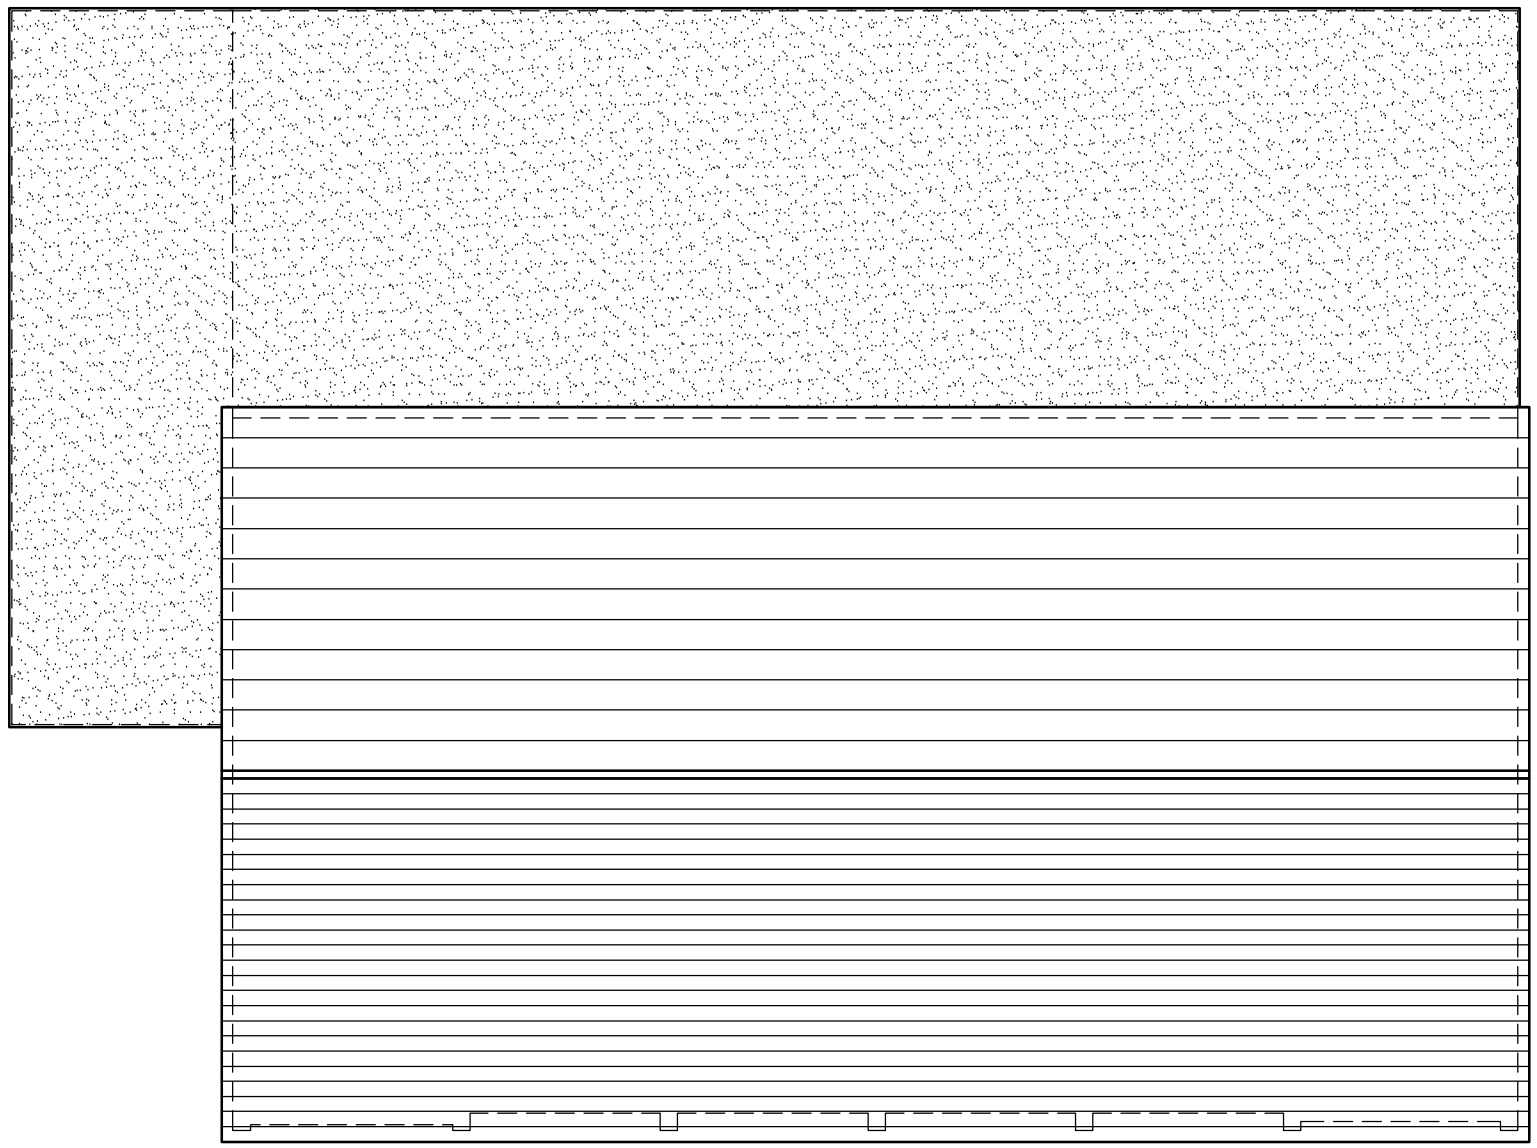


General Notes

No.	Revision/Issue	Date

This drawing is copyright and should not be reproduced without permission.
Do not Scale from this drawing.
All dimensions to be checked on site before work is commenced.

A R M Designs. Architectural Services.
Arnold R. Middleton.
14, Capewell Street,
Sandford Hill,
Longton,
Stoke - on - Trent,
Staffs.
ST3 1JZ.
Tel:- 01782 321412
Mobile 07720 632641
E-mail:- arnie.r.middleton@btopenworld.com

Client
SANDY LANE METHODIST CHURCH.

Project Name and Address
PROPOSED SINGLE STORE SIDE EXTENSION AND INTERNAL ALTERATIONS TO THE LADIES TOILET TO PROVIDE UNISEX DISABLED TOILET FASCILITIES AT SANDY LANE METHODIST CHURCH, SANDY LANE, BROWN EDGE, STOKE ON TRENT, STAFFORDSHIRE. ST6 8QL.

Title
PROPOSED ROOF PLAN.

Date	Scale
09th FEBRUARY 2010	1 : 100 @ A3
Drawing Number	**Revision**
A. R. M. 0803/PL/03	