Floor Plan

 

Roof Plan

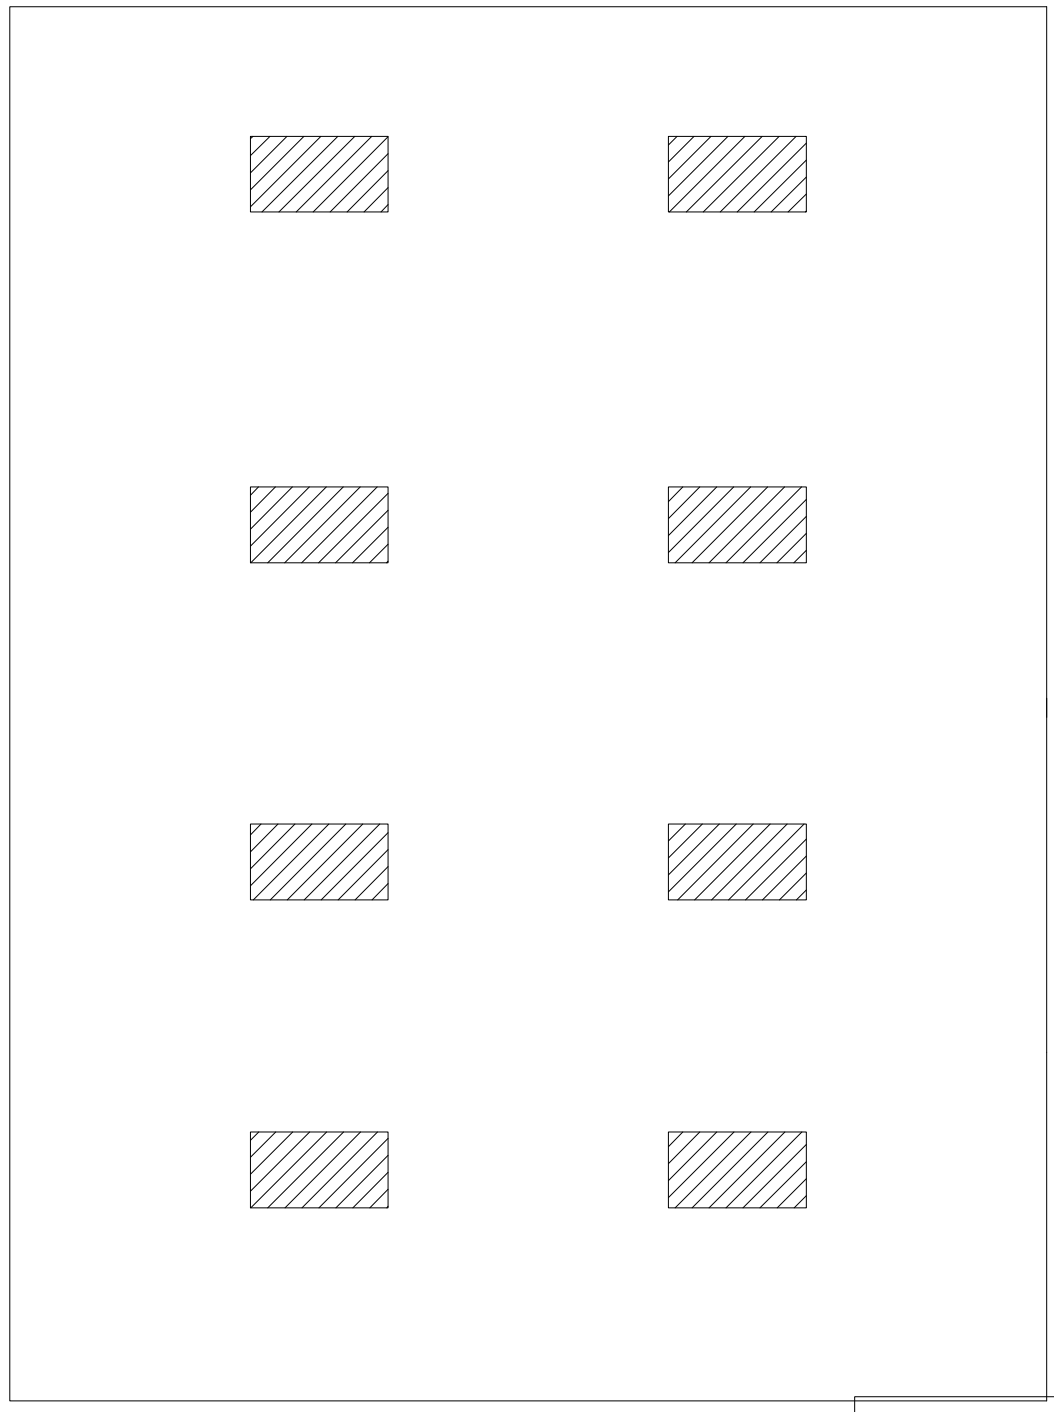

Ian Harvey
Fabrications Ltd

Acceptable Tolerances:
Hole Centres +/- 2mm
Building Steels +/- 5mm

All measurements in mm

For buildings - fabrication as per FPC, Annex C, Fabrication Plan

John Burton	Scale: 1:100	Version 1	Date: 10-06-16	Execution Class 1	MWB