North Elevation

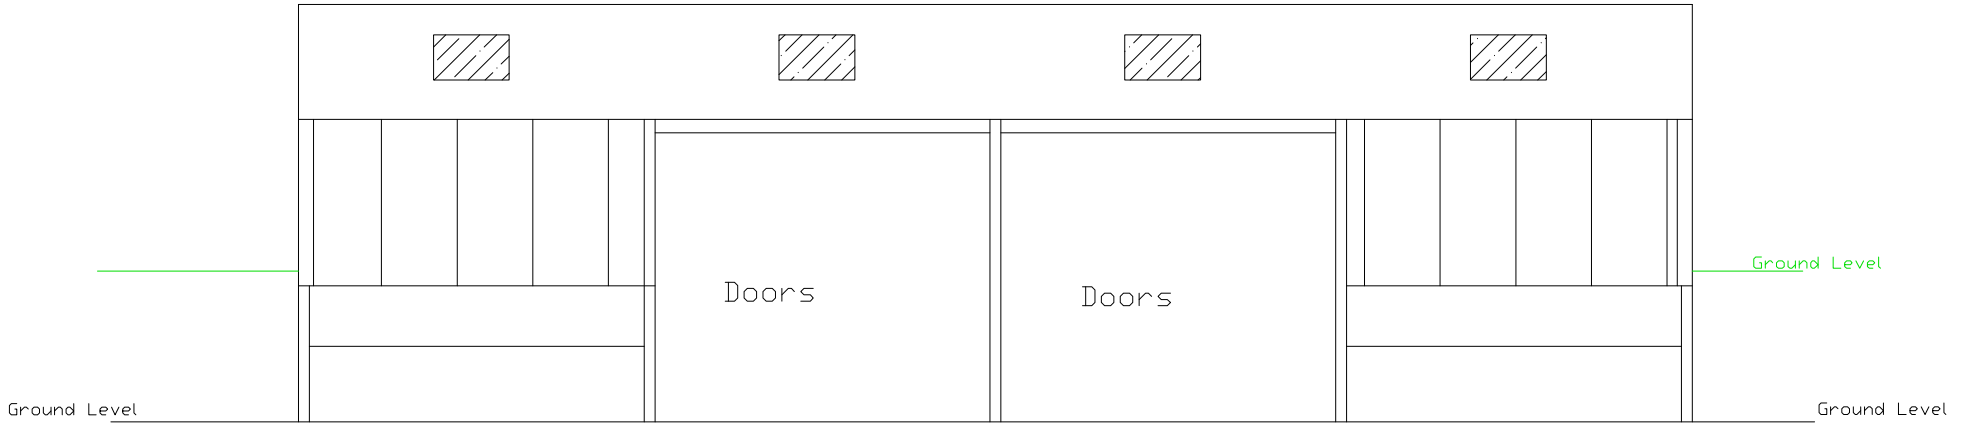

Ian Harvey
Fabrications Ltd

Acceptable Tolerances:
Hole centres +/- 2mm
Building steels +/- 5mm

All measurements in mm

For buildings - fabrication as per FPC Annex C, Fabrication plan

John Burton	Scale: 1:100	Date: 10-06-16	Version 1	Execution Class 1	PJH