Hickham Farm, Ipstones Edge, Ipstones, S-O-T, ST10 2LR

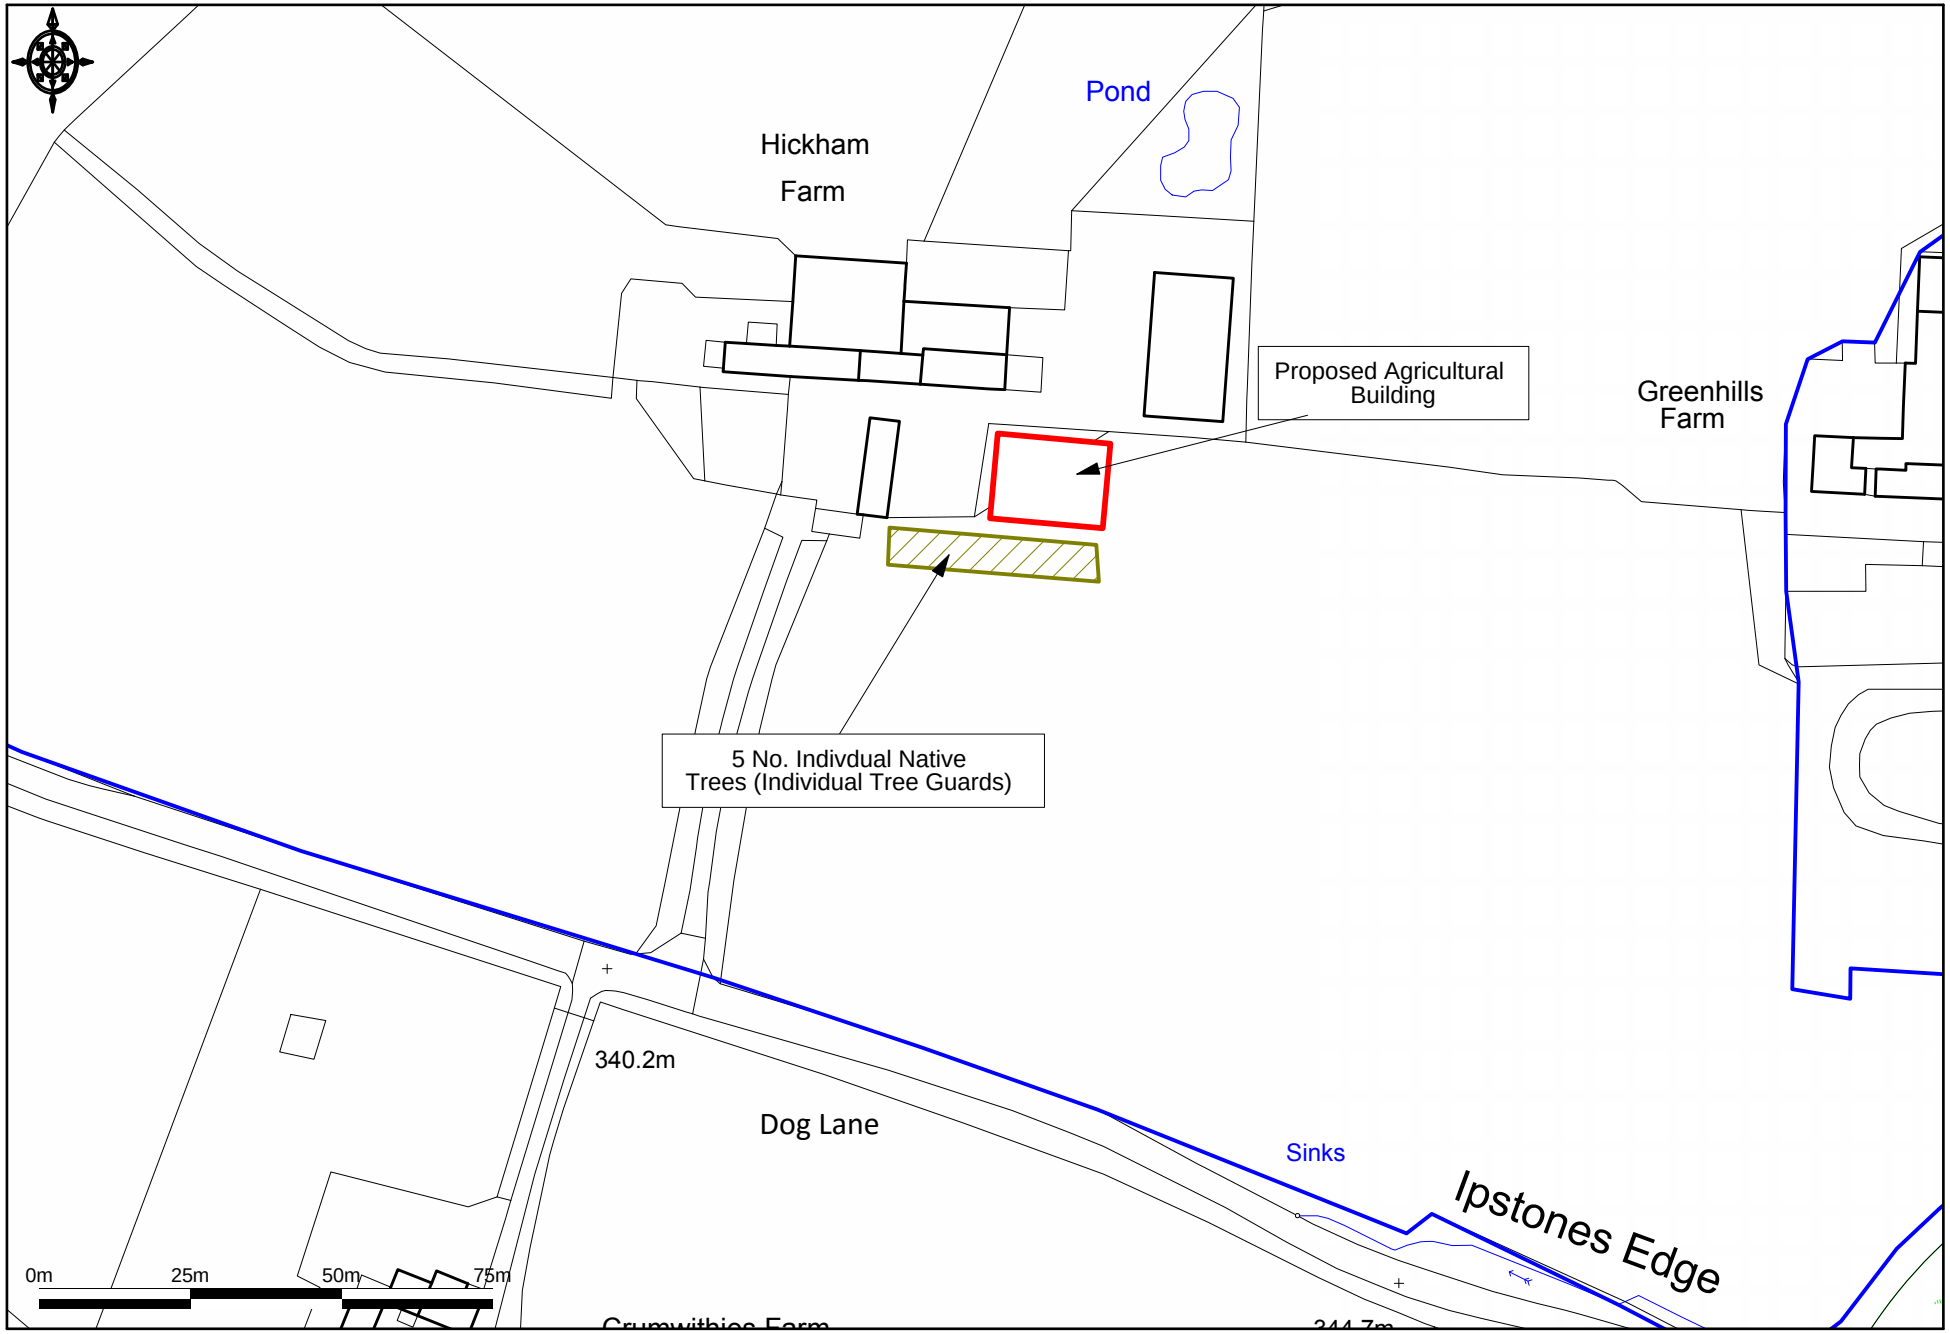

Ordnance Survey © Crown Copyright 2016. All rights reserved. Licence number 100022432. Plotted Scale - **1:1250**

Promap®

Proposed Agricultural Building