



FRONT ELEVATION

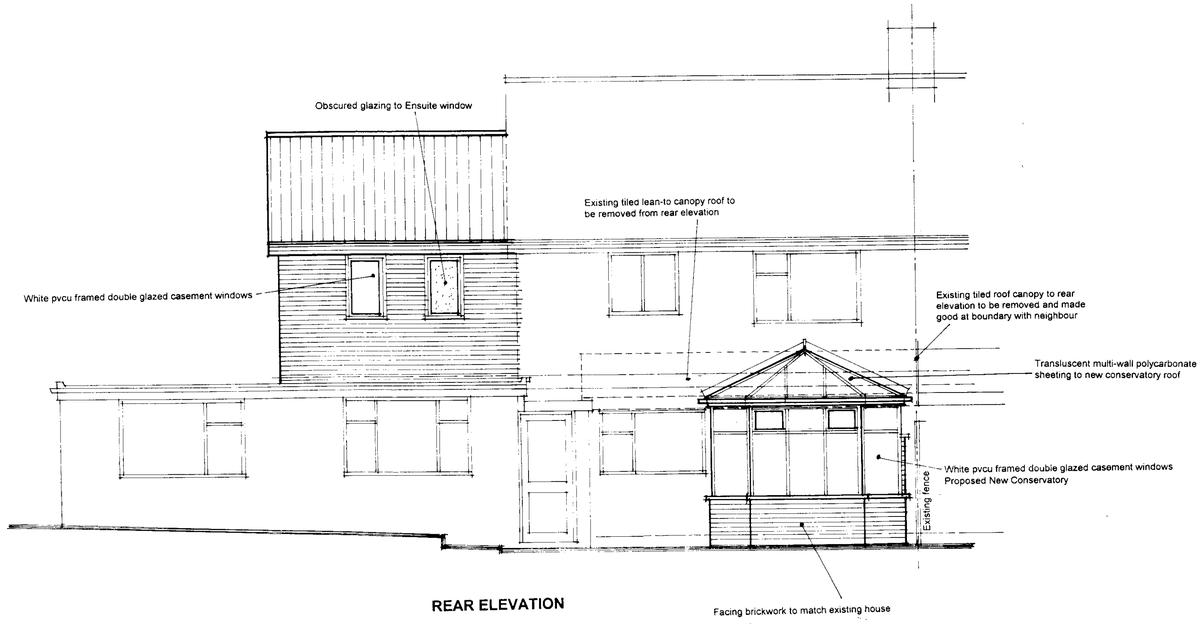


REAR ELEVATION

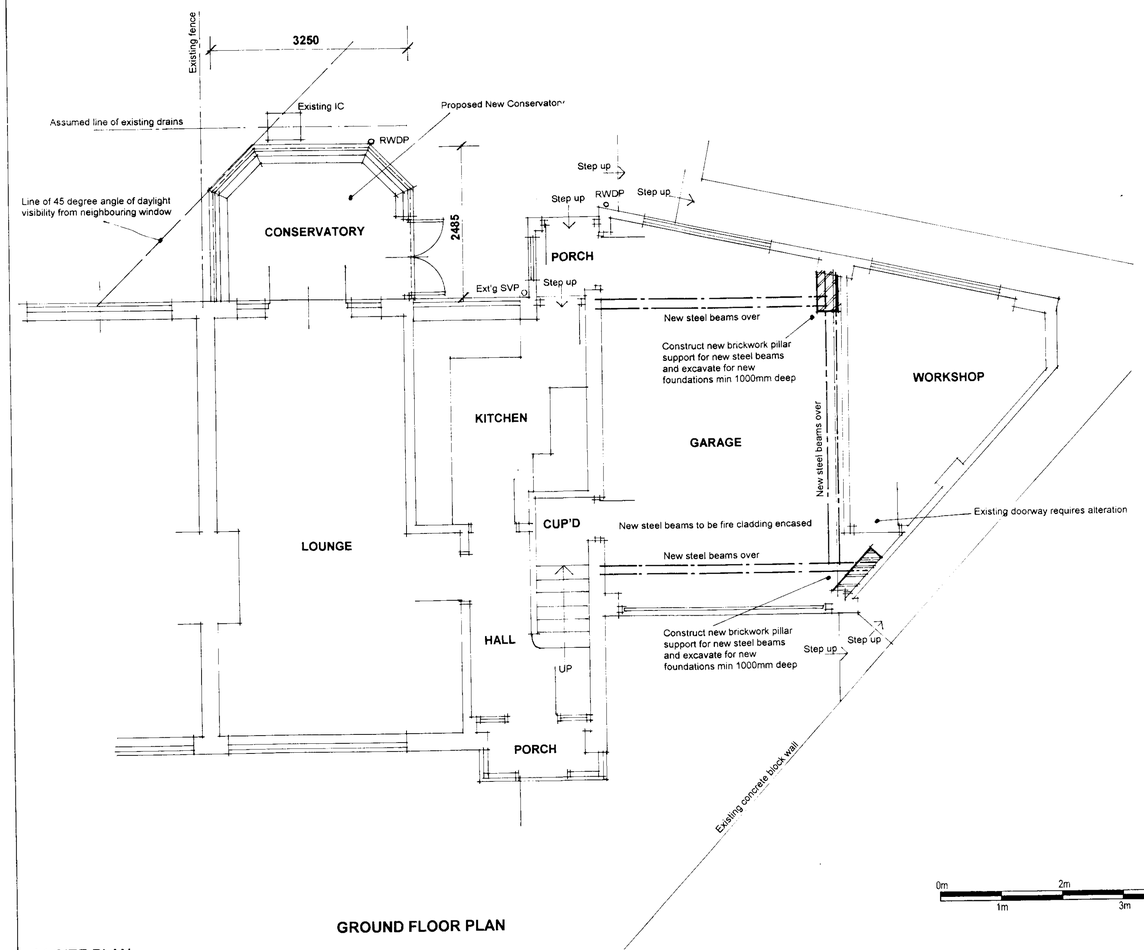

GROUND FLOOR PLAN

SCALE 1:50

0m 1m 2m 3m 4m 5m

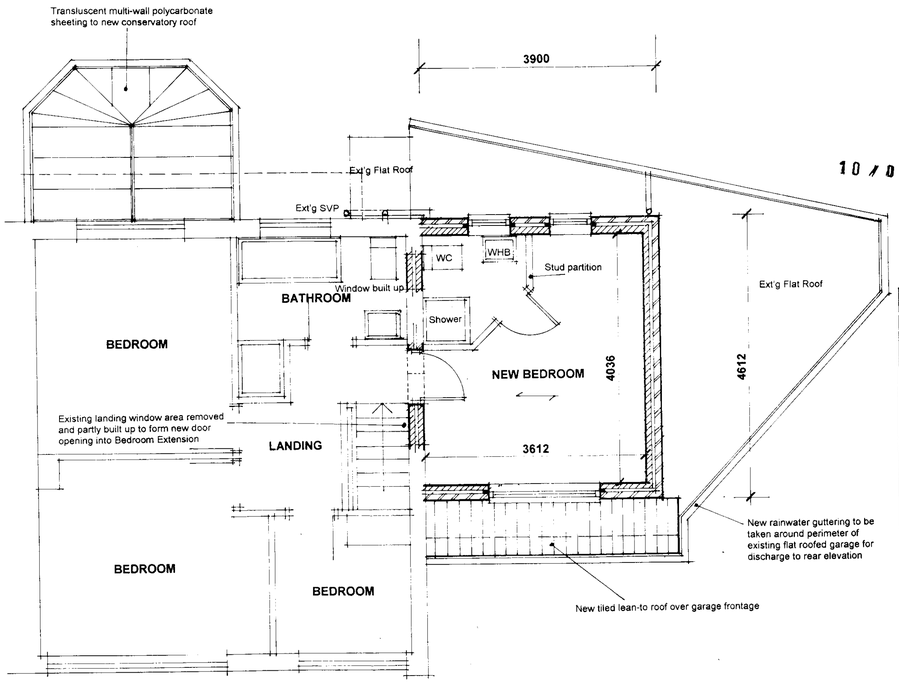

FIRST FLOOR PLAN

10/00092 FUL 11 FEB 2010 - SM

Rev.	Description	By	Date

This drawing is Copyright and shall not be reproduced without permission.
Do not scale from this drawing.
All dimensions are to be checked on site before work is commenced.

Client.
MR S. MORAN + Ms. J. BRIERWOOD

Project.
PROPOSED BEDROOM AND ENSUITE EXTENSION AND NEW CONSERVATORY AT 32 MOORSIDE ROAD, WERRINGTON, STOKE-ON-TRENT, ST9 0JE.

Title. **PLANNING DRAWING** SHEET 1 OF 2

Scales. 1 : 50

Drawn. MAL Date. NOVEMBER 2009

HARRISON WOOD ARCHITECTURE
CONSULTING ARCHITECTS AND BUILDING CONSULTANTS
1 CHAROLAIS CRESCENT, LONGTON,
STOKE-ON-TRENT, STAFFS. ST3 4TD.
Office Telephone : 01782 – 312630 OR 07970 – 308358
e-mail : harrisonwood@tiscali.co.uk

Drawing Number. HWA 1366 / 001

Revision.

A1 SIZE PLAN