


Site Plan As Existing - Scale 1:500

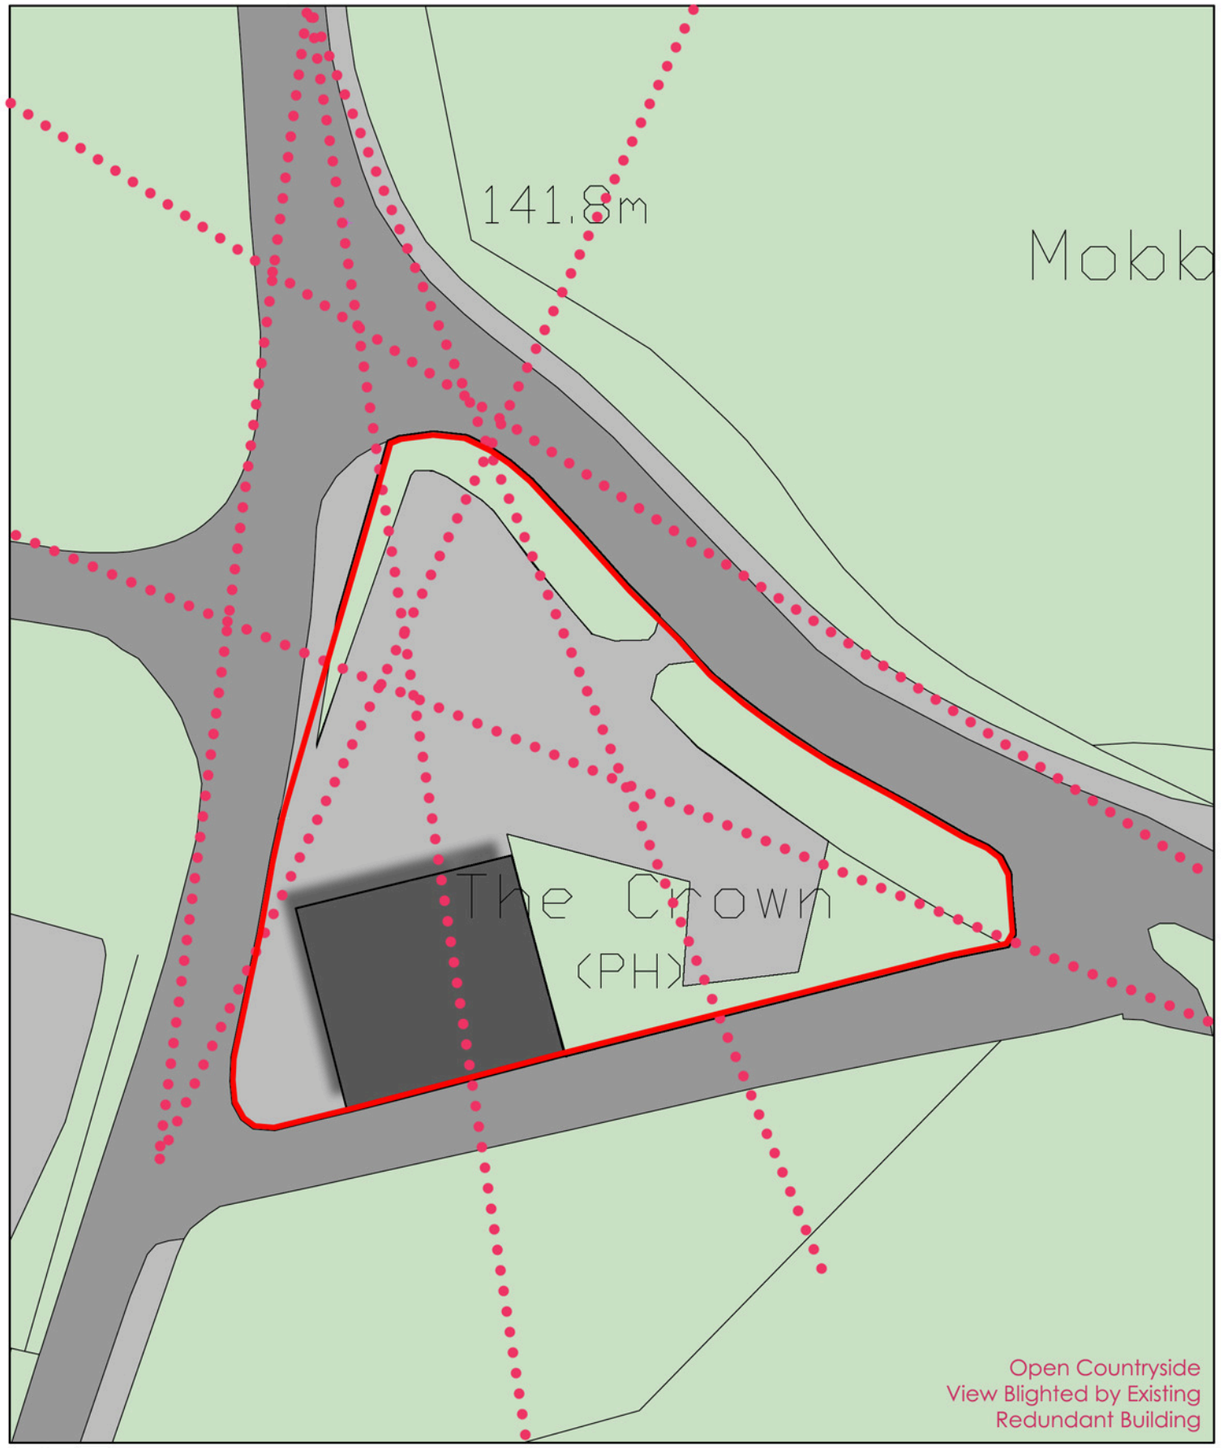

Site Plan As Proposed - Scale 1:500

00417 - SK(0)03 - Indicative Site Layout Plan - The Crown, Mobberley - AA Silencers.

HCA

Hewitt&CarrArchitects