LANDSCAPE SCHEME - CAR PARK, SQUARE ME

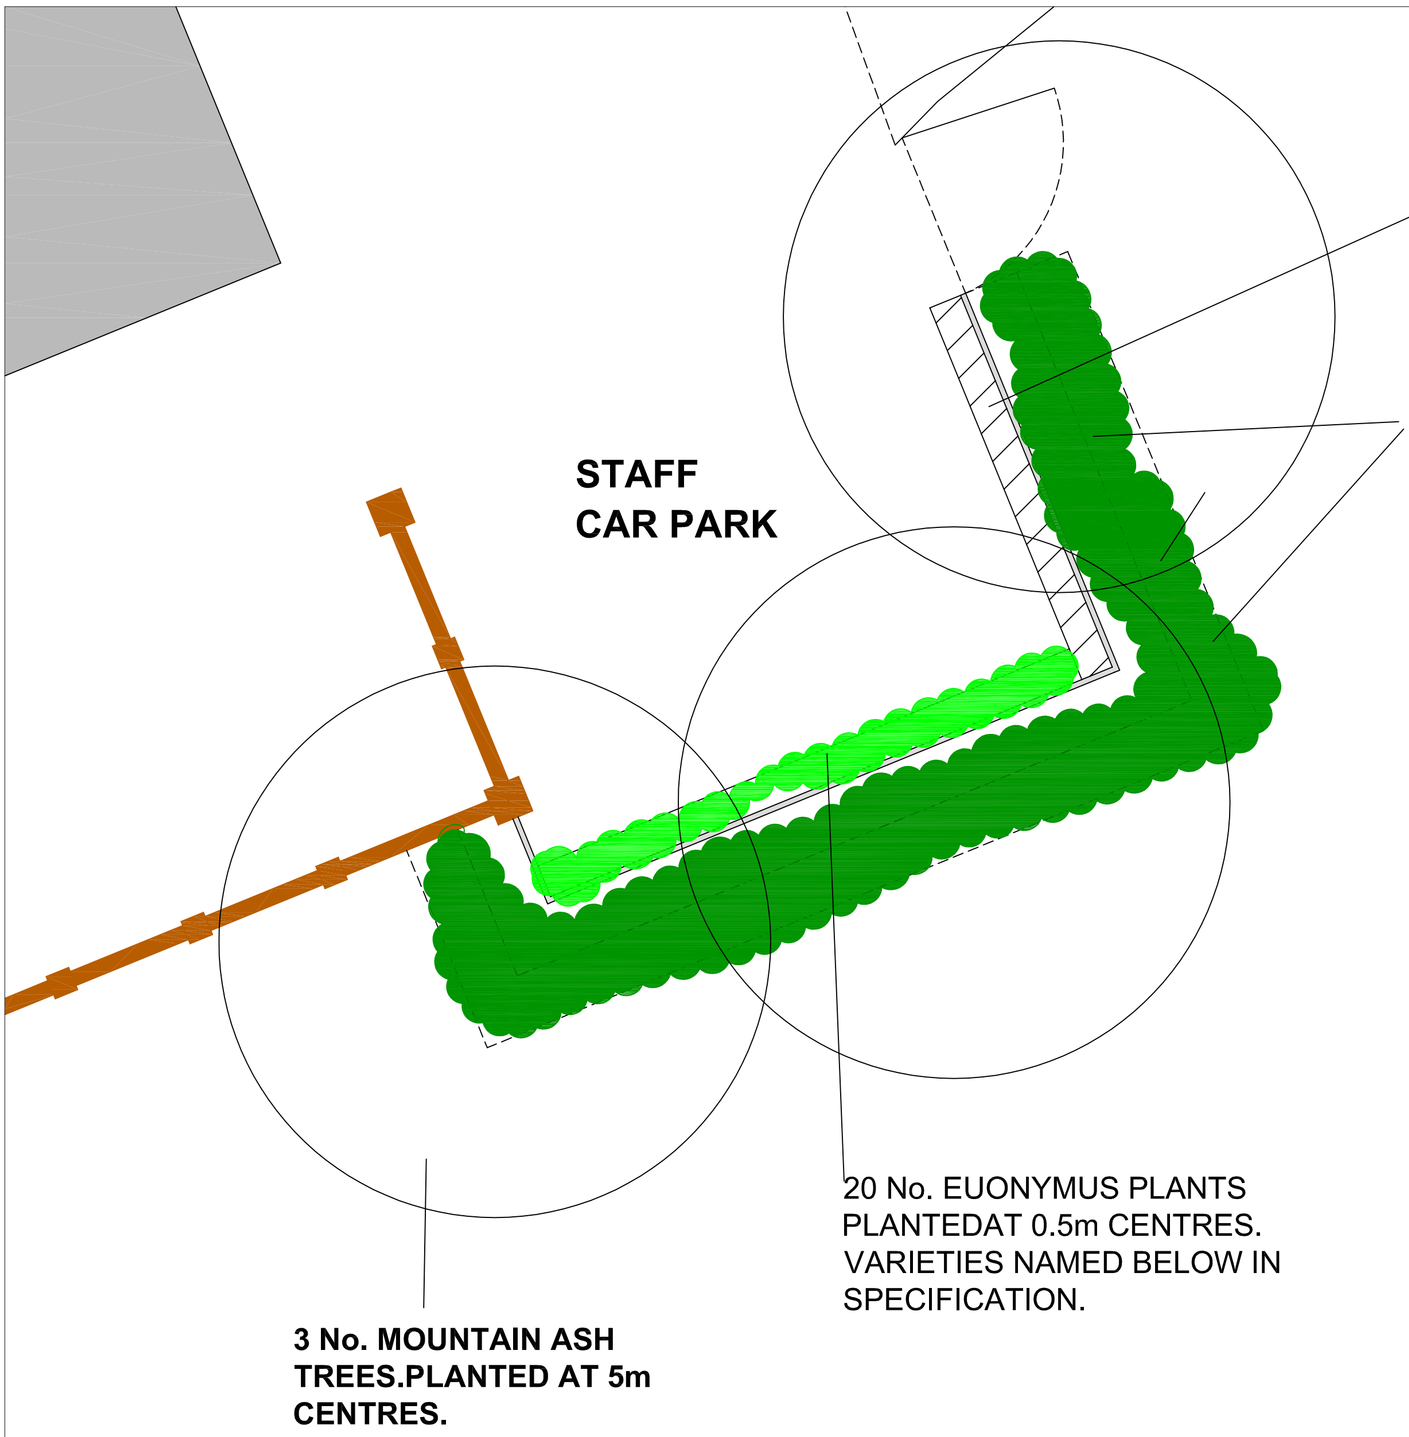

DRAWING No. 578 - 6 SCALE - 1:100 PAPER SIZE - A2 DATE - 13

KEN WAINMAN ASSOCIATES LTD, 31A ST. EDWARD STREET, LEEK, ST13 5DN.