This drawing is copyright and should not be reproduced without permission.
The contractor is responsible for checking dimensions and levels and drainage inverts prior to commencing works - any discrepancy to be verified before proceeding.-figured dimensions only to be worked to: DO NOT SCALE.
All work to be carried out in accordance with the current Building Regulations, Brtiish Standards/Codes of practice and statutory authority bye -laws and recommendations.

Revision	Comments	Date



proposed site layout plan

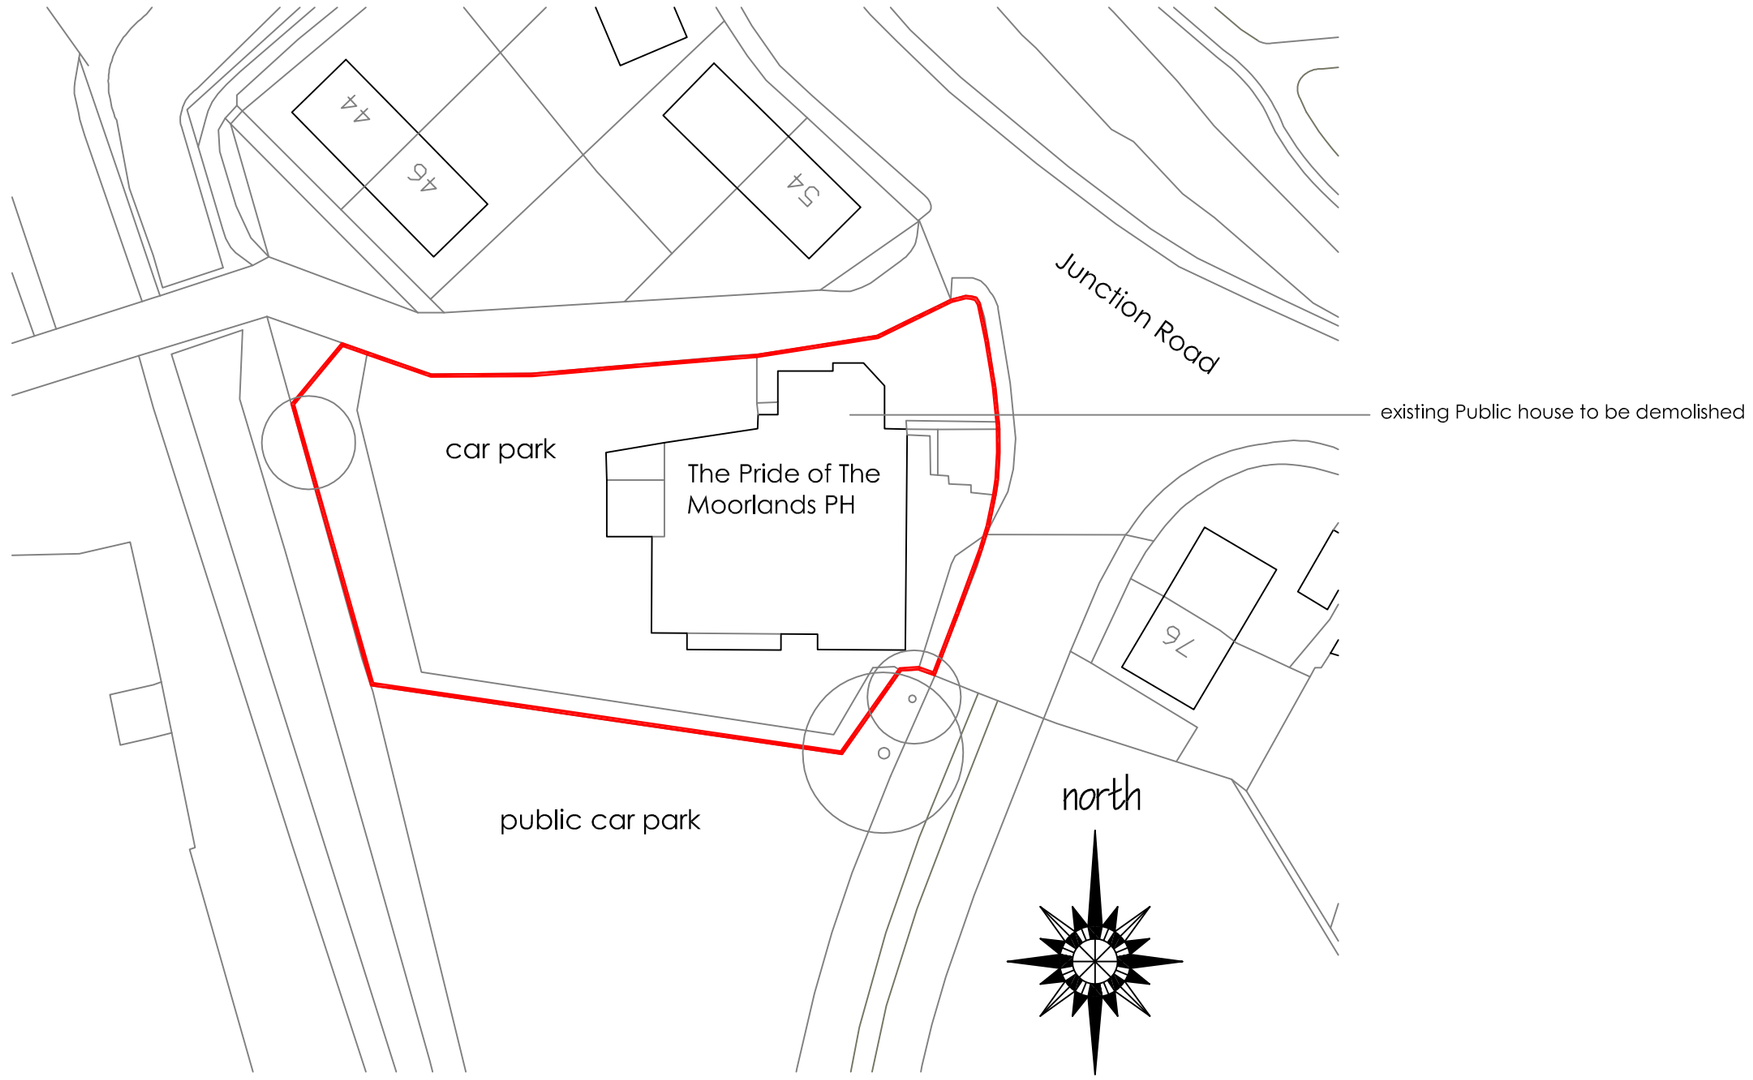

Existing site layout plan



Indicative house type layout plan

Robert Berry MCIAT
Architectural services
10 Truro Close, Congleton, Cheshire, CW12 3BD
t : 01260 279098 m : 07790 179093 e: robert.berry10@yahoo.co.uk

Client
Mr W Earley.

Project
Proposed redevelopment at
The Pride of The Moorlands PH
Junction Road, Leek, Staffs
ST13 5QP

Title
site layout plan

Scale @A2 1:500
Date May 2016
Drg no 1477 /03 Rev