
OS Mapping obtained from Promap Licence No. 100022432
Reproduced by Berrys under OS Licence No. 100003668

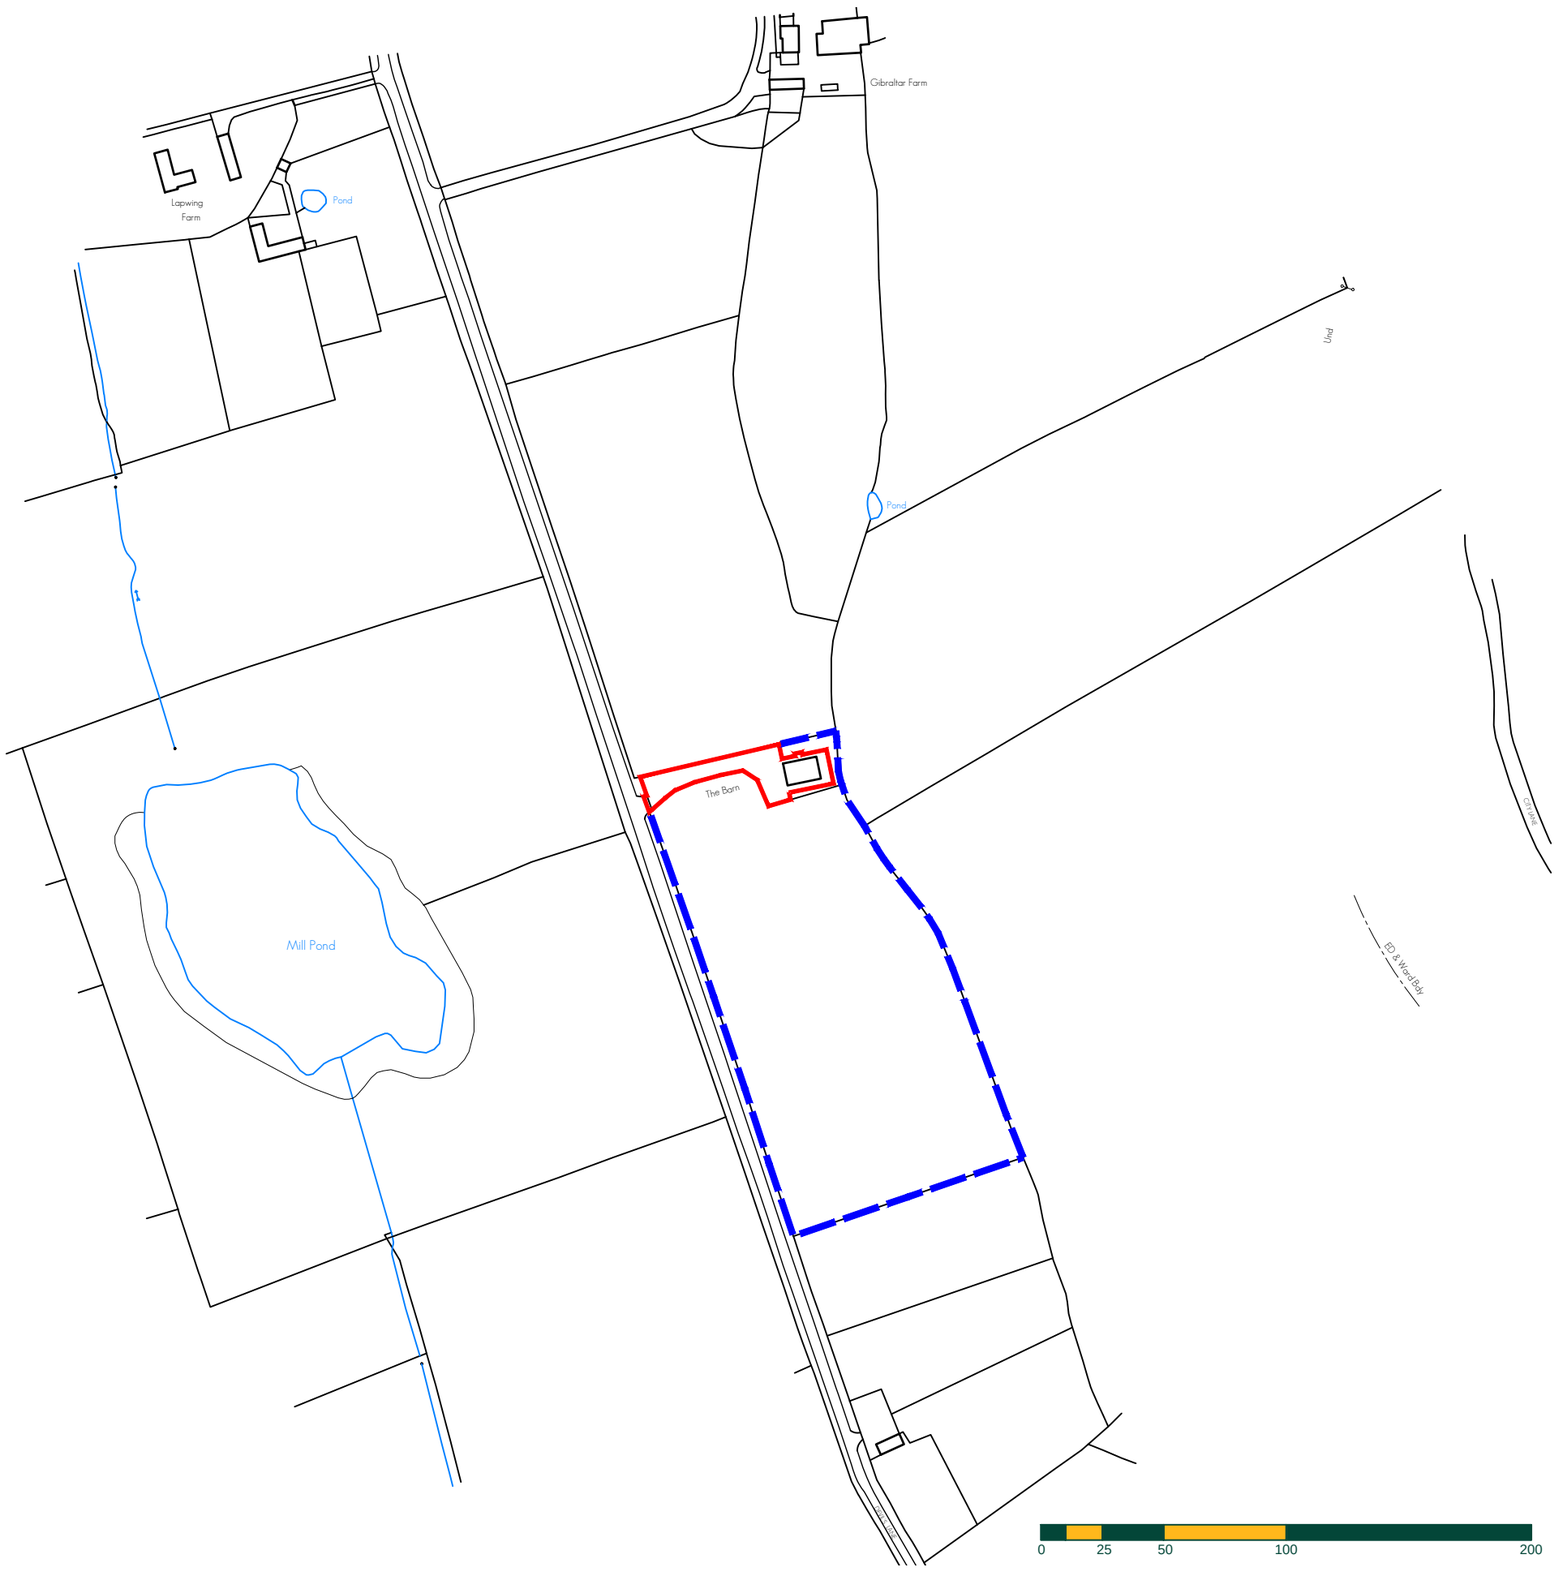

Amendments:

BERRYS
PROPERTY | BUSINESS | PLANNING
01606 49200 | CW9 7LP
www.berrys.uk.com

Client:
Mr & Mrs E Weston

Project: Prior Notification for Conversion of Agricultural Building to Residential at The Barn, Devils Lane, Longsdon, nr. Leek. ST9 9QP

Drawing:
Location Plan

Drawing:	Rev.	Scale	Paper	Drawn By: AB
NA22988/01		1:2500	A3	Date: May 2016