

© Crown Copyright 2009. All rights reserved. Licence number 100020449

Location Plan

Scale 1:1250

scale bar @ 1:1250

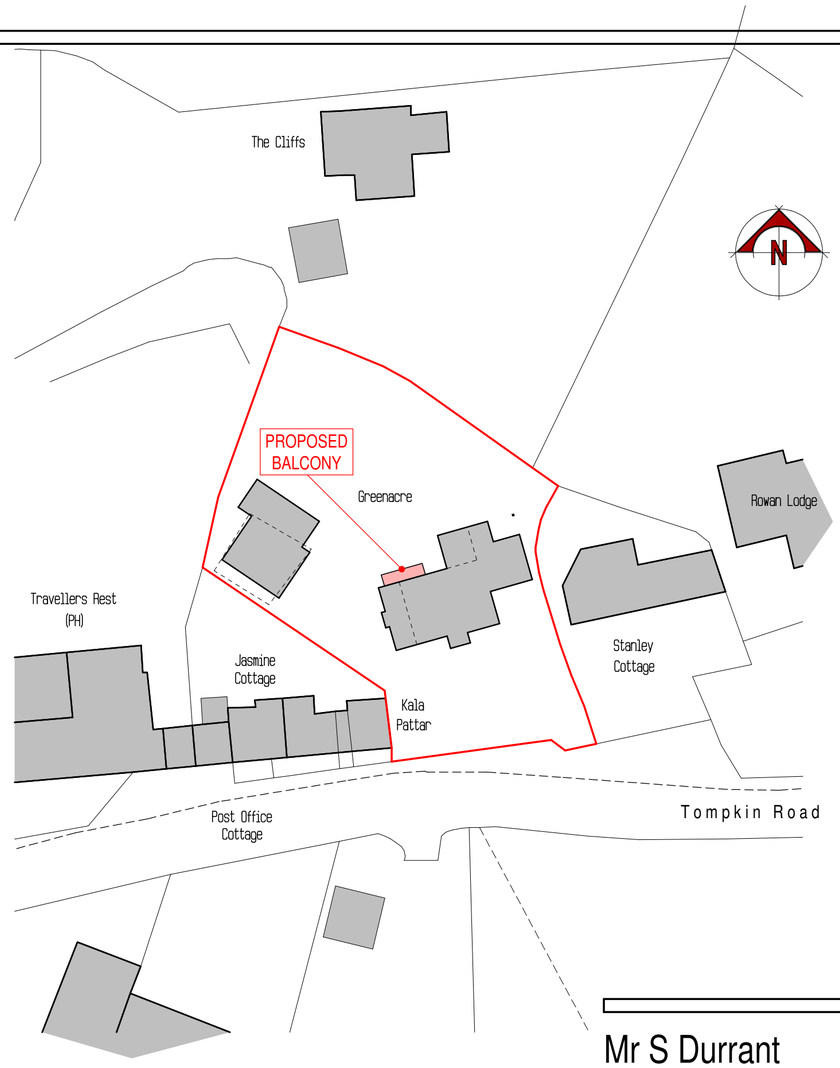

Block Plan

Scale 1:500

0.0m 5.0m 10.0m 15.0m 20.0m 25.0m

scale bar @ 1:500

Mr S Durrant

PROPOSED BALCONY,
GREENACRE, STANLEY
STOKE-ON-TRENT
ST9 9LX

PLANNING APPLICATION
LOCATION + BLOCK PLAN

Date	Sheet	Scale
MAY 2016	A2	1:1250, 1:500
Drg No.	Rev.	Drawn
2014-2008-16	-	NAW

SAMMONS Architectural LIMITED
Chartered Institute of Architectural Technologists Registered Practice
10 Cawdry Buildings, Fountain Street, Leek. ST13 6JP
Telephone: 01538 386002
E-mail: info@sammonsltd.co.uk
Web: www.sammonsltd.co.uk

This drawing is copyright. Do not scale.
All dimensions must be checked prior to commencement.